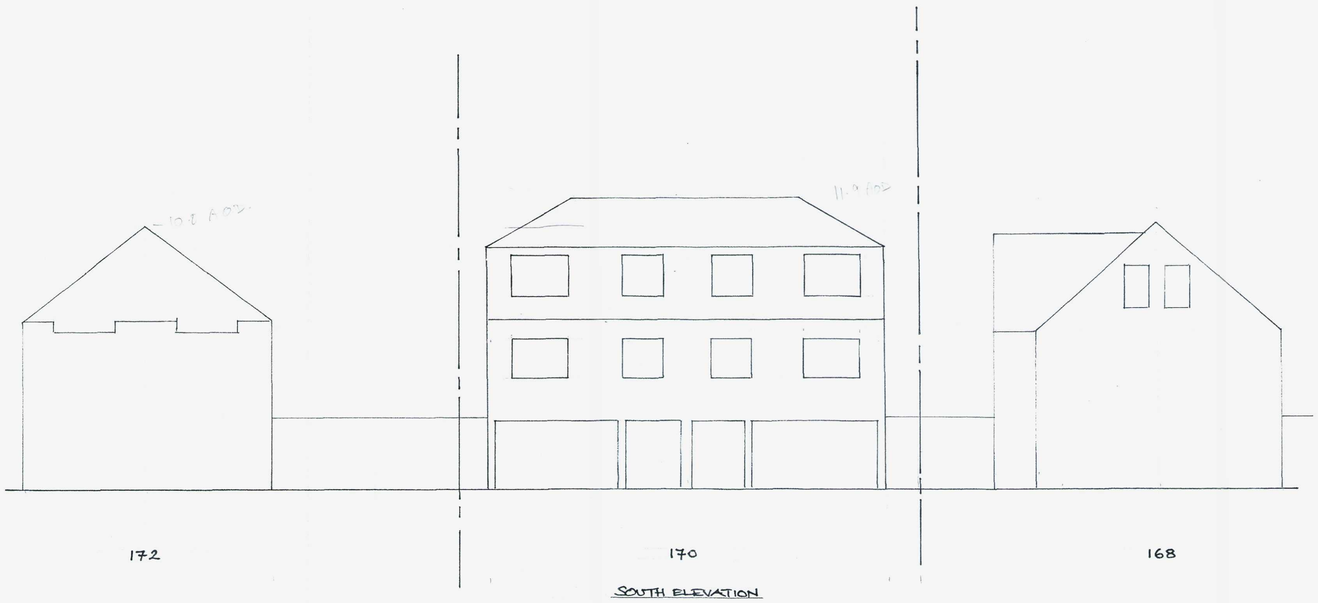

SOUTH ELEVATION

PROPOSED DEVELOPMENT SHOWN IN RELATION TO SIZE + POSITION OF ADJACENT PROPERTIES.
SCALE. 1:100

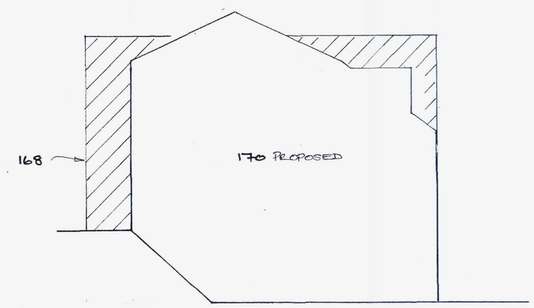

WEST ELEVATION

ADUR DISTRICT COUNCIL
PLANNING APPLICATION
APPLICATION NO. ADC/0023/08
DATE 16 APR 2008

lightwater developments ltd
tel: 07831 623764
fax: 01273 549900
39 stanford ave
brighton
bn1 6ga
lightwater

Address:	170 Brighton Road Lancing Sussex BN15 8LL
Description	Building Proportions 102/08
Date Drawn	20/12/07
Drawn by	SMO Scale 1:100
Revisions	REV A

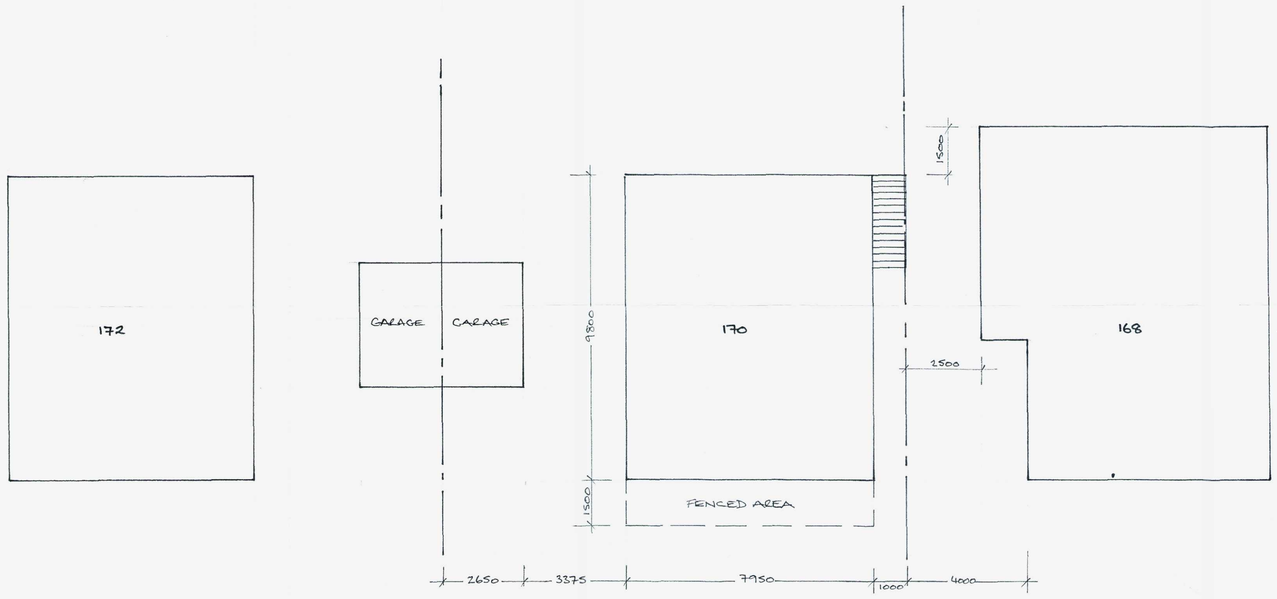

EXISTING PLAN

ADUR DISTRICT COUNCIL
PLANNING DIVISION
PLAN NO ADC/0023/08
DATE RECEIVED 7/3/08

AMENDMENT

lightwater developments ltd
tel: 07831 623764
fax: 01273 549900
39 stanford ave
brighton
bn1 6ga
lightwater

Address:	170 Brighton Road Lancing Sussex BN15 8LL
Description	Existing Plan 103/08
Date Drawn	20/12/07
Drawn by	SMO Scale 1:100
Revisions	REV A