BLOCK PLAN. SCALE 1:500

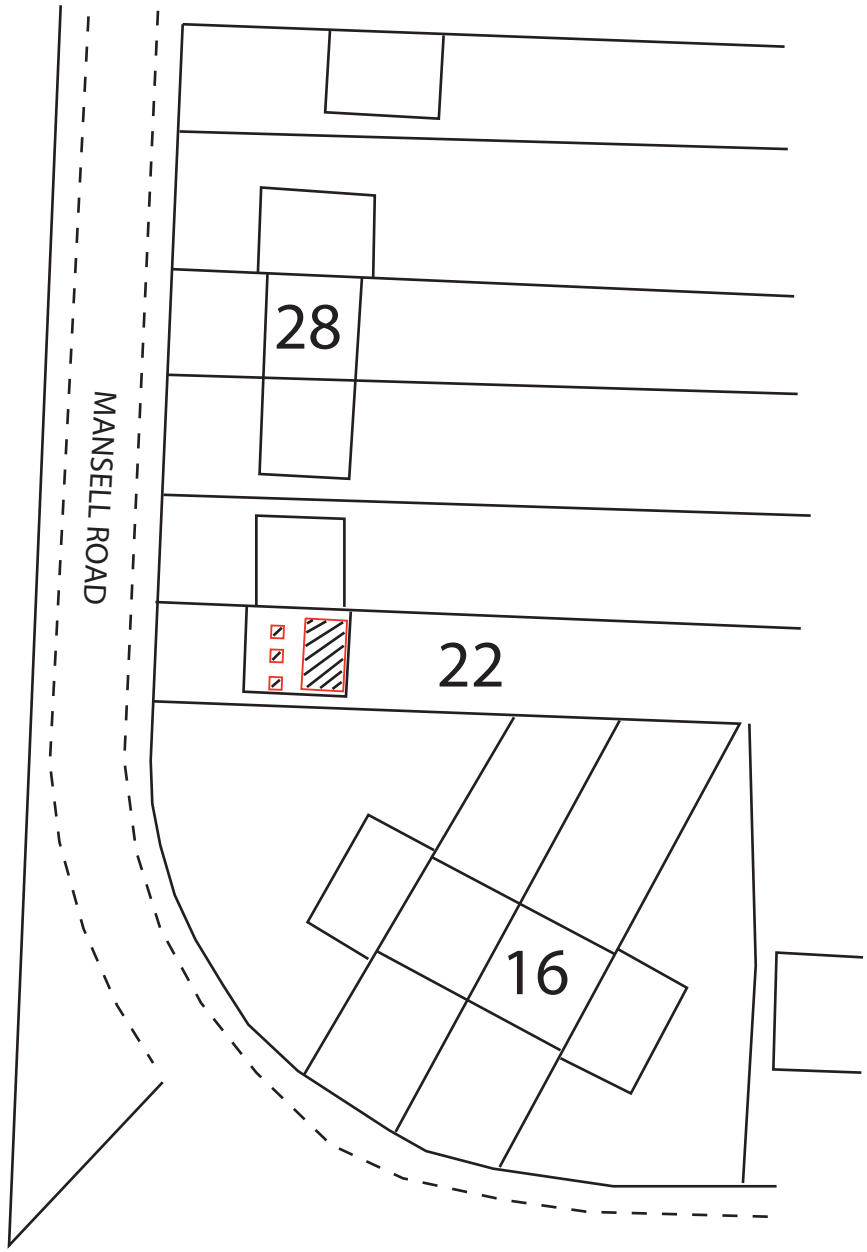

© copyright

ED63 ELEMENTAL DESIGN
elementaldesign63@gmail.com
07799 402 870
07754 093 904

22 MANSELL ROAD, SHOREHAM				Drawing Title: Rear Flat Roof Dormer, Front Roof Lights		1:500 Scale Bar: 5m 10m 15m 20m
BLOCK PLAN	SCALE	1:500	A4	Drawing No.-22MR.BP	Rev:	Drawn by - A.Ramus / Date: 12-12-2019