LOCATION PLAN. SCALE 1:1250

N

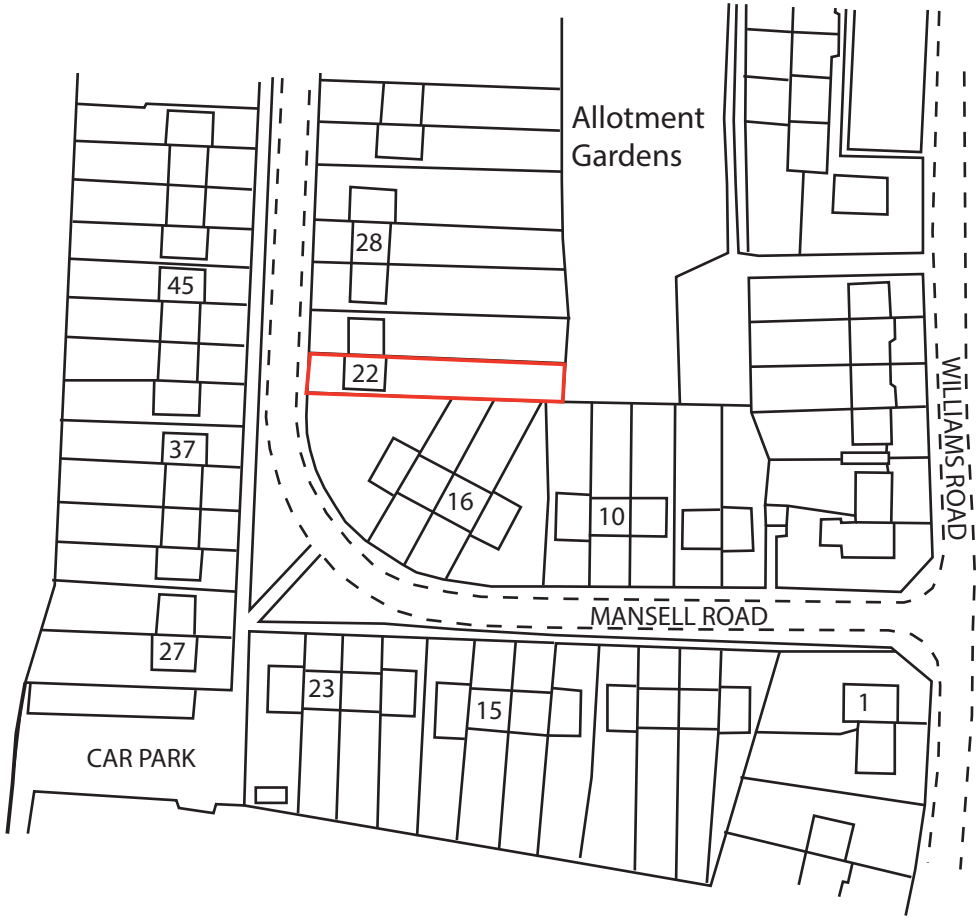

© copyright

ED63
ELEMENTAL DESIGN

elementaldesign63@gmail.com
07799 402 870
07754 093 904

22 MANSELL ROAD, SHOREHAM				Drawing Title: Rear Flat Roof Dormer, Front Roof Lights		1:1250 Scale Bar: 10m 20m 30m 40m
LOCATION PLAN	SCALE	1:1250	A4	Drawing No.-22MR.LP	Rev:	Drawn by - A.Ramus DATE:- 12-12-19