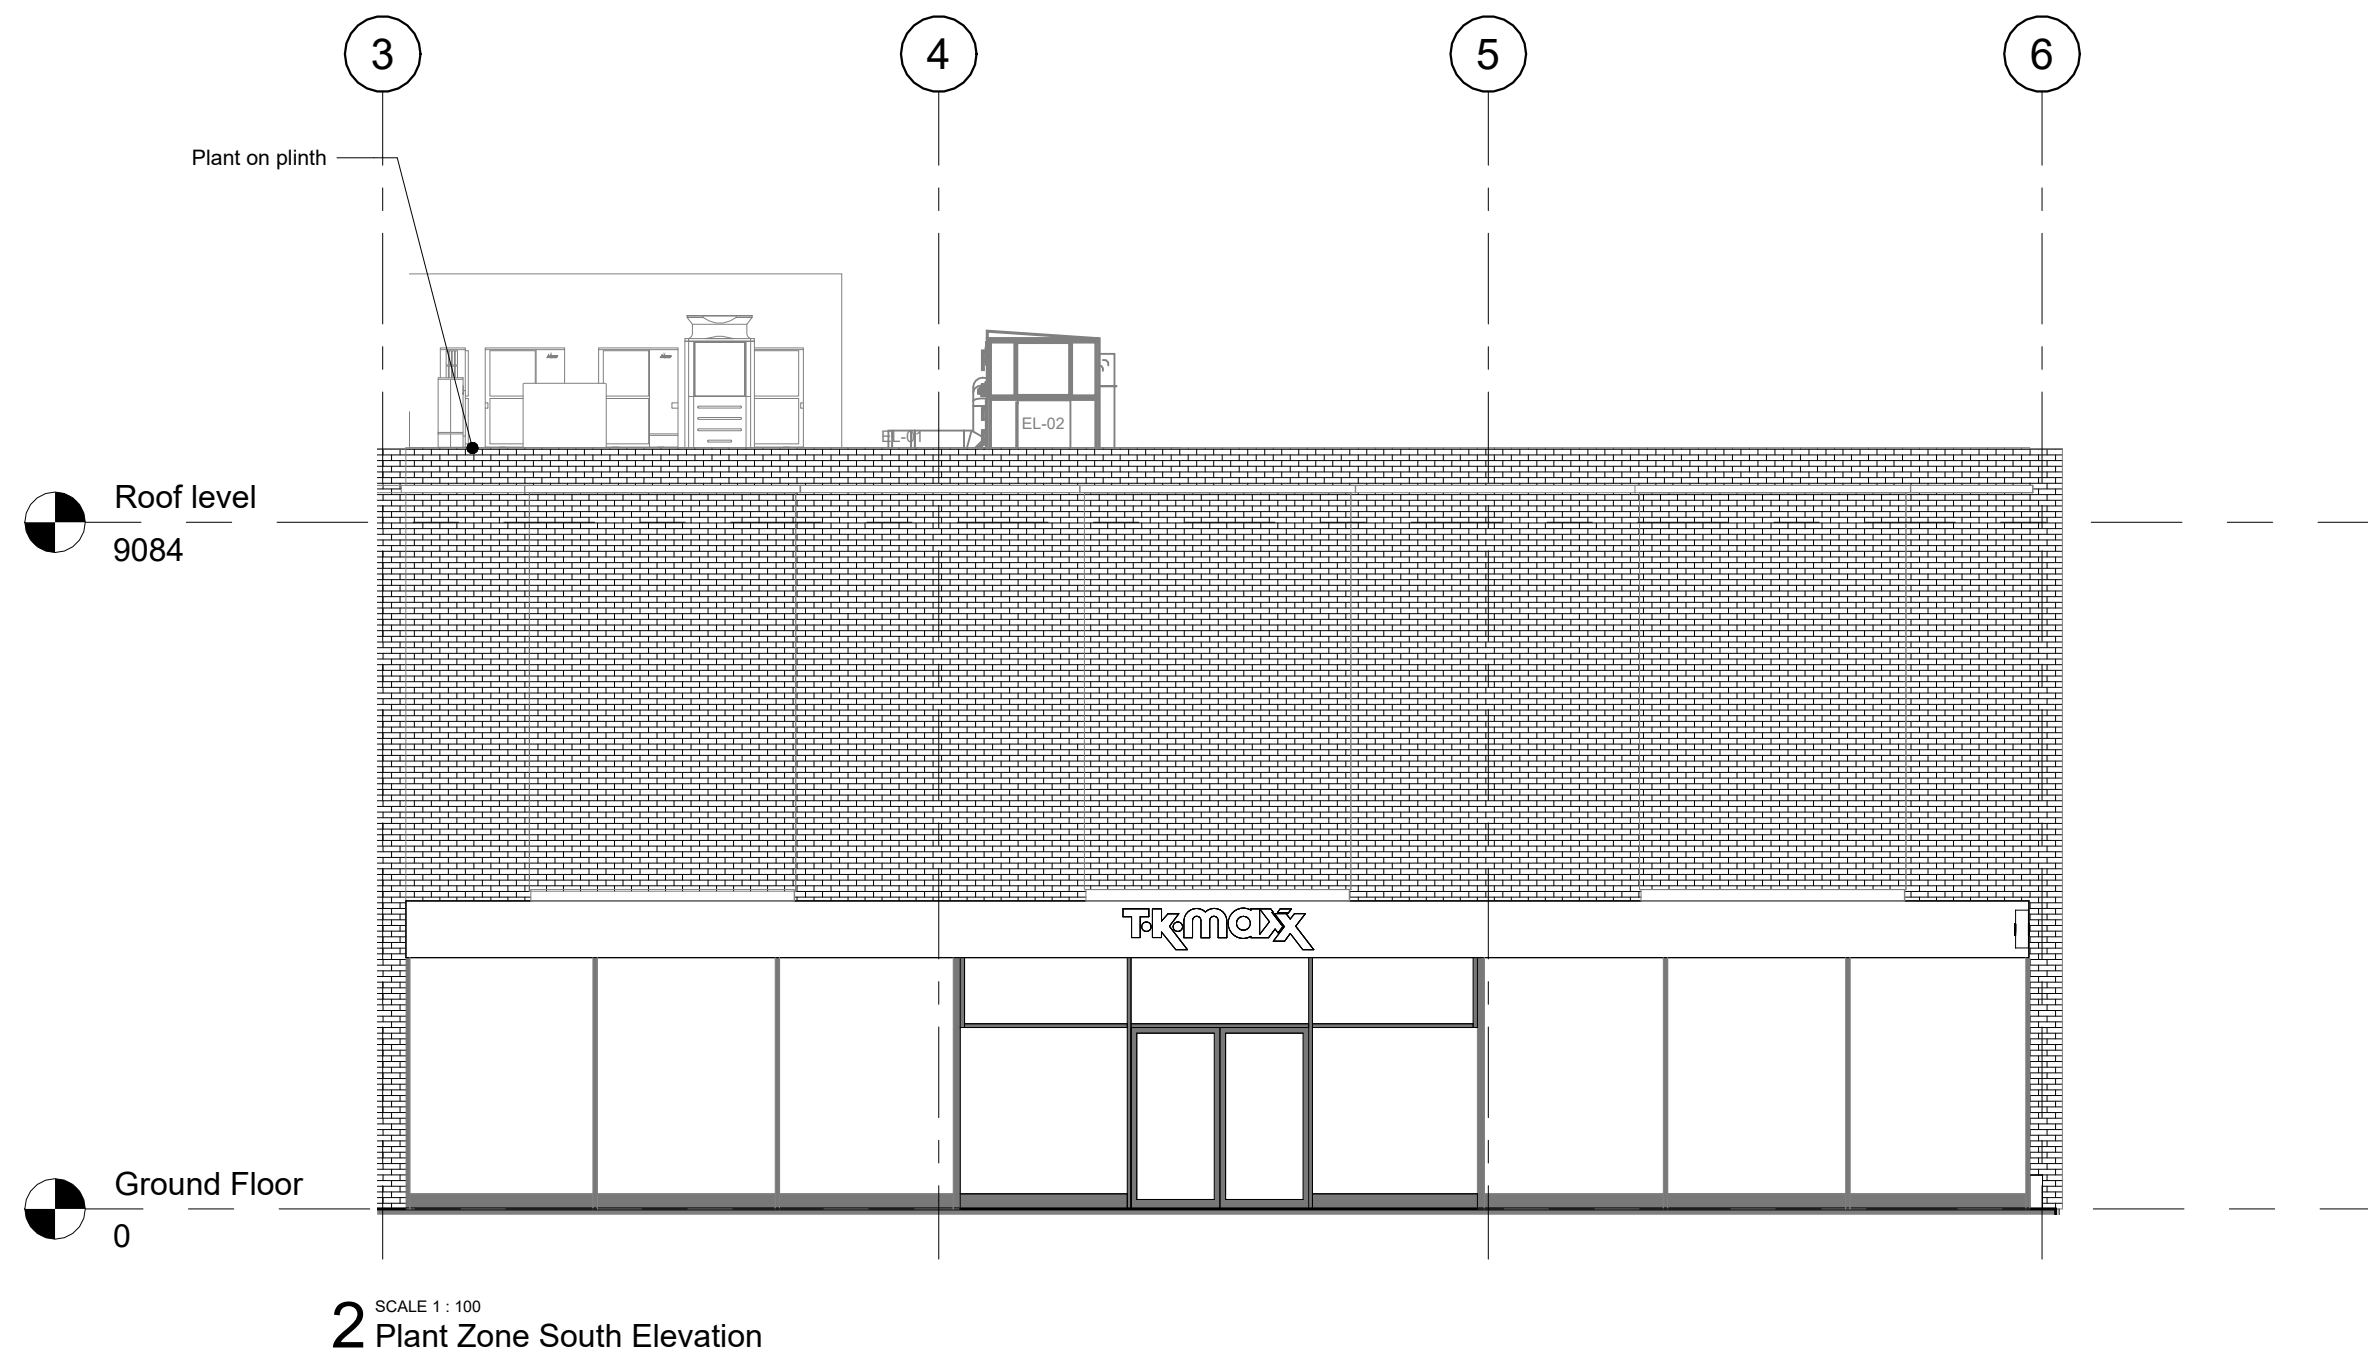
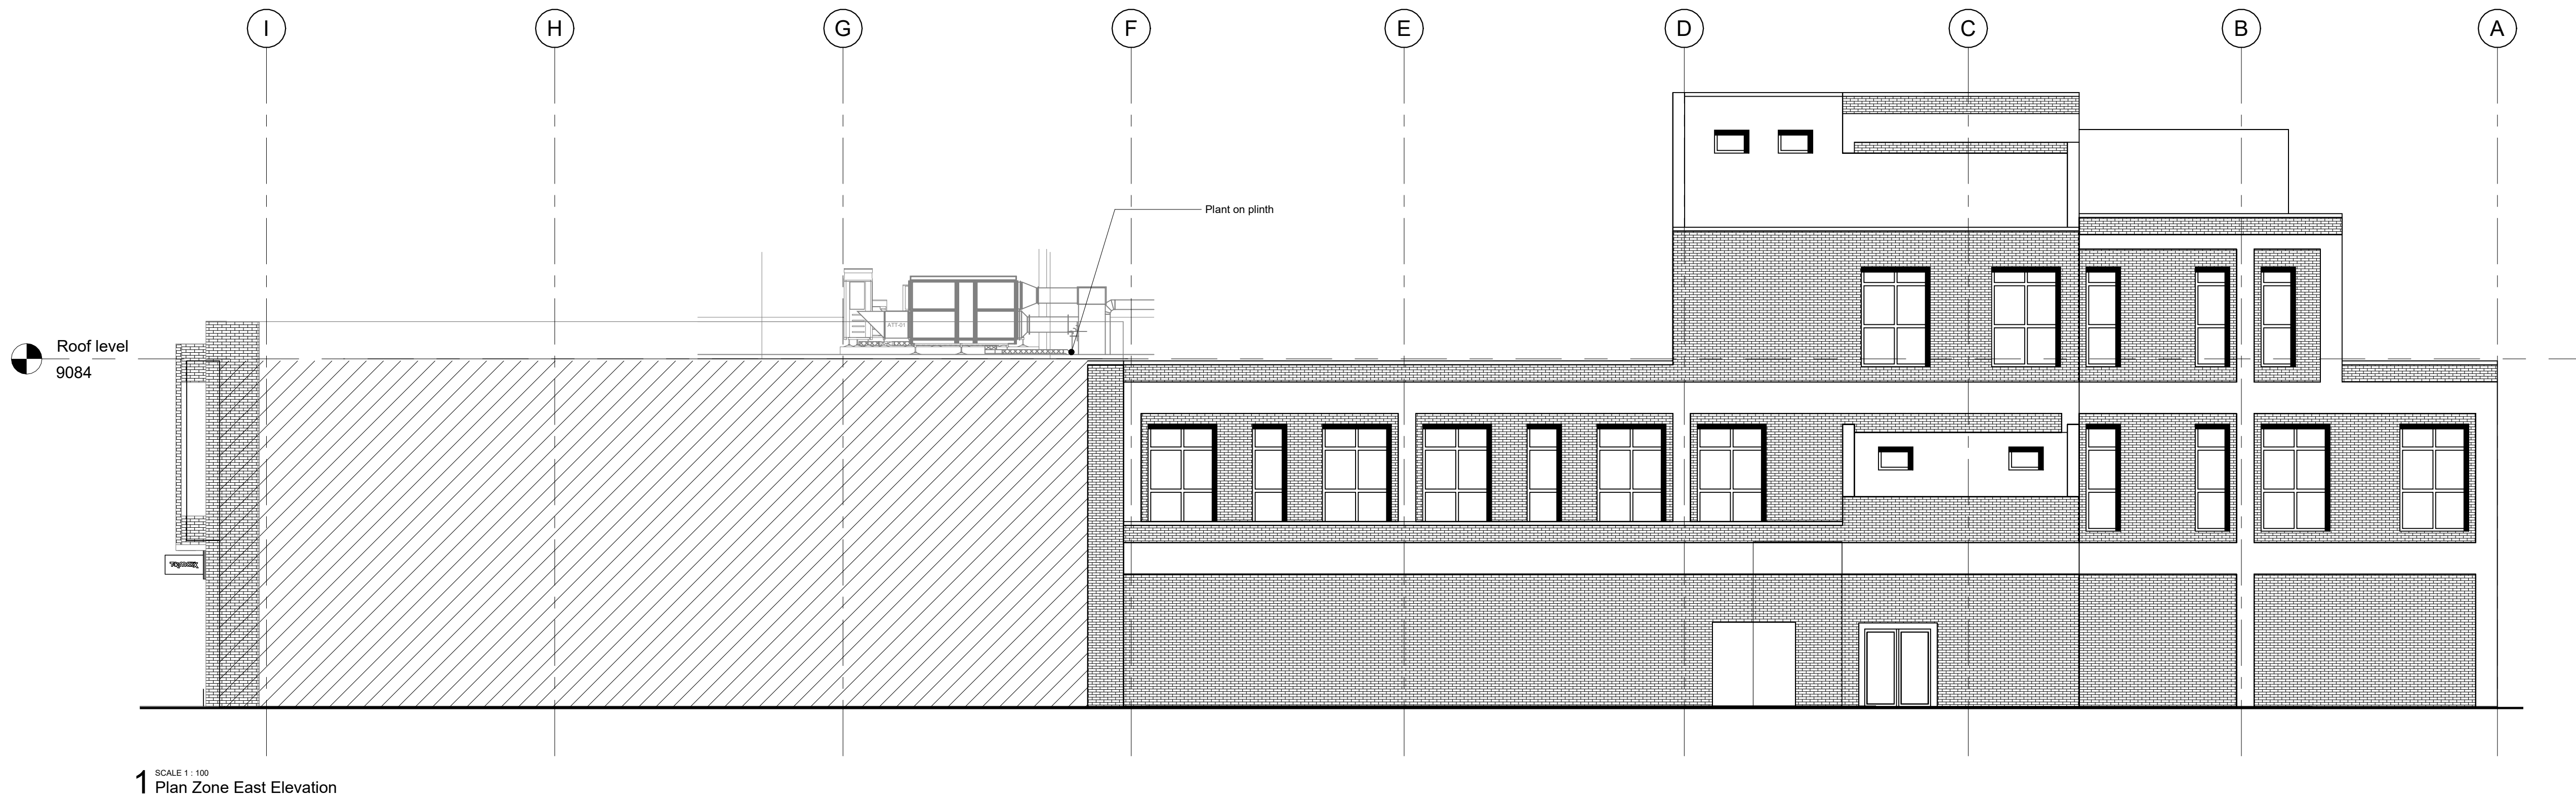


This drawing to be read in conjunction with all relevant consultants, sub-contractors and specialists drawings.

All dimensions and levels are to be checked on site before any construction begins and any discrepancies are to be reported to the relevant Project Manager.

Partial Service : Any discrepancies or any other information are to be advised to the relevant Project Manager and direction sought before the implementation of the detail.

Responsibility is not accepted for errors made by others in scaling from this drawing. All construction information should be taken from figured dimensions only. Any error or omission should be reported to CMC Projekt

Rev	Date	Description	By
3	22.06.2026	HVAC updated	DJ
2	08.06.2026	Plant updated	DJ
1	08.05.2026	Revised after comments	AZ
0	07.05.2026	Revised after comments	DJ

WORTHING

56 Montague St

Worthing, BN11, 3HE

client

TJX Europe

TKmaxx

drawn by:

DJ

checked by:

PS

CMC

projekt

CMC Projekt Europe Sp. z o. o.

Copyright is reserved by CMC and is based on the condition that it is not copied or disclosed by, or to, any unauthorized persons without prior consent in writing from CMC. All dimensions to be checked on site prior to any installation. All errors, omissions and/or inaccuracies are to be reported to the CMC immediately. Design and design intent only. Responsibility is not accepted for errors made by others in scaling from this drawing.

drawing title:

External Plant zone planning - Elevations

drawing number:

TKM_WRT_C51_PLANT

project status:

PLANNING

scale:

1 : 100 @A1

date:

June 2026

revision:

3.