

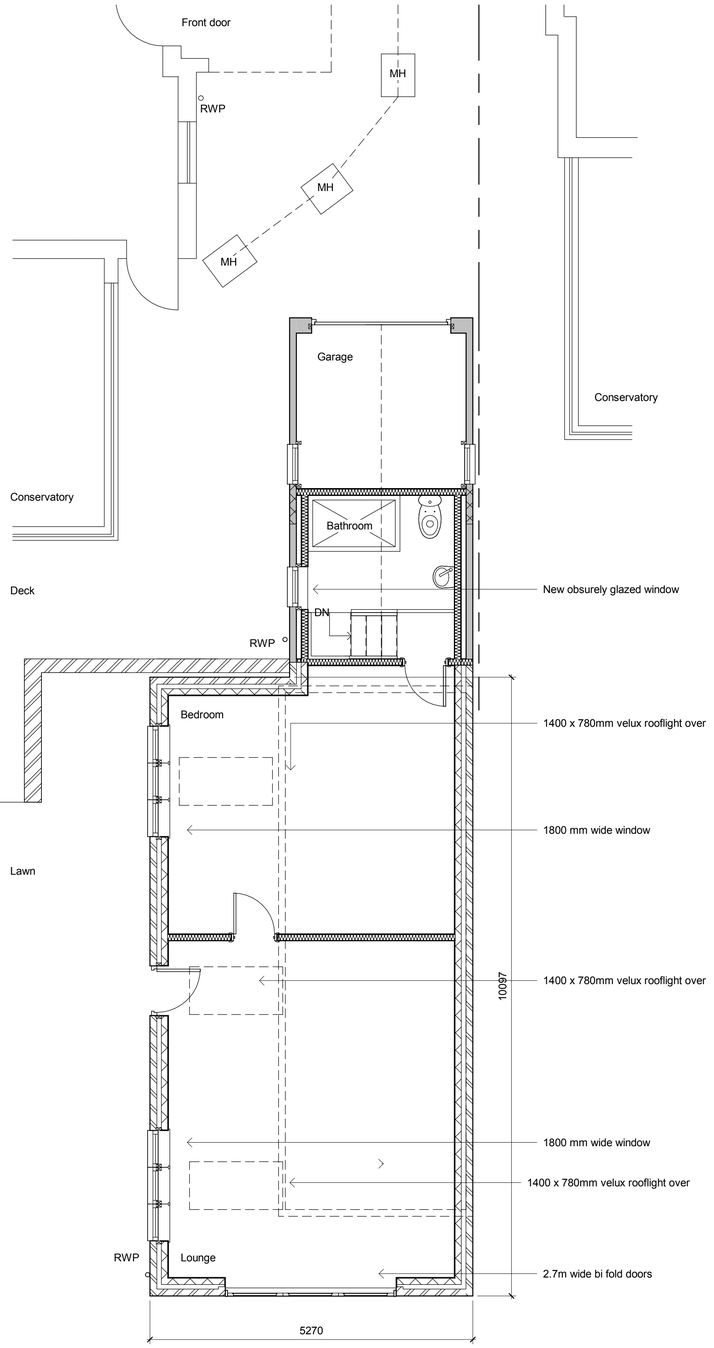



Ground Floor

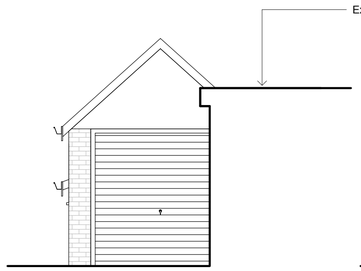

Front Elevation - South
No Change

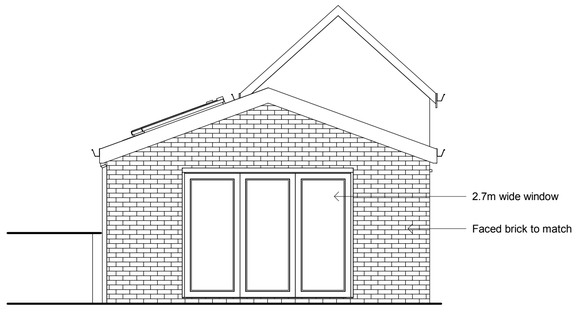


Rear Elevation - North

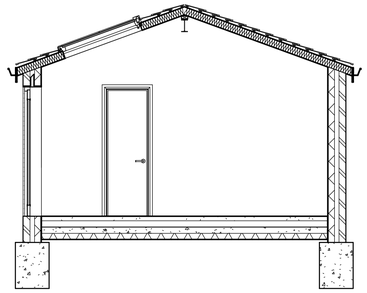

Section Through



Side Elevation - East

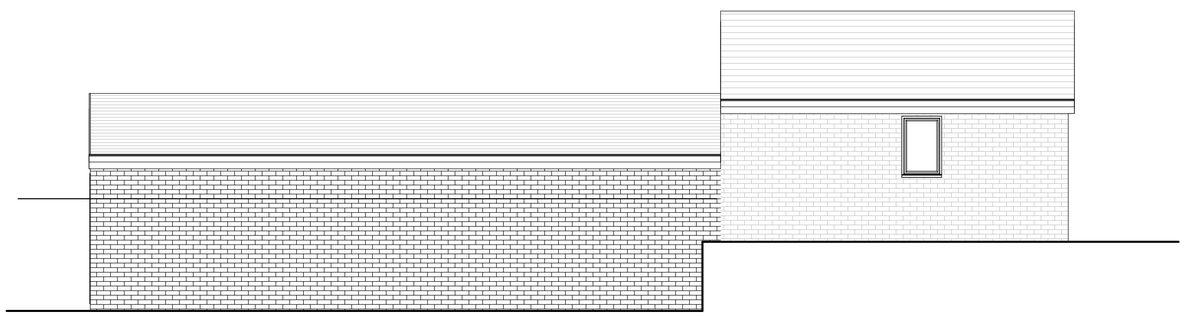

Side Elevation - West

Revisions

0.5 0 0.5 1 1.5 2 2.5
SCALE 1: 50 m

1 0 1 2 3 4 5
SCALE 1: 100 m

Revision A - March 2020

Bathroom repositioned into existing garage space

Roofliines altered

Materials

Walls - Faced brick work to match existing

Doors and windows - to be white alluminium PVC coated

Roof tiles - Plain tiles to match suitable for shallow pitch

Velux rooflights

Drawing Number	2019/15	Sheet	1 of 1
Size	A1	Scale	1:50, 1:100

Project

Proposed details
October 2019

Job Title

59 Riverside
Shoreham by Sea
West Sussex
BN43 5RB

Do Not scale from this drawing except for planning as photocopies will be subject to distortion
Drawings to be read in conjunction with all other Designers and structural engineers contract drawings and specifications: Any discrepancies must be brought to the attention of the Designer immediatialy.
The contractor must verify all dimensions by site measurement before ordering materials or manufacturing components
Substitute materials and products to those named will be acceptable if proven to be of equal or higher performance and not in conflict with other elements

M.J.Humphrey
Ltd

Mel Humphrey MRICS, MBEng
39 Northease Drive
Hove
East Sussex
BN3 8PQ

Mel@mjhumphrey.co.uk
07701055182

Adam Humphrey
9 Racton Road
Emsworth
Hampshire
PO10 7SY

Adam@mjhumphrey.co.uk
07812419142