

LOCATION PLAN
Scale 1:1250

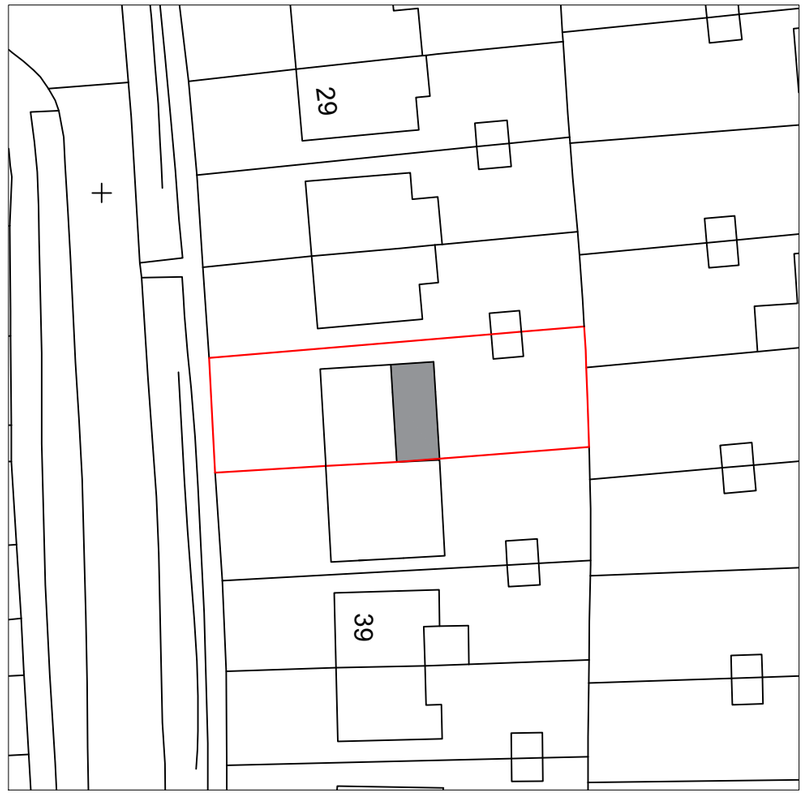

SITE PLAN
Scale 1:500

N

1:500
10m 0 10m 20m 30m 40m 50m

1:1250
25m 0 25m 50m 75m 100m 125m

PS DESIGNS
71-75 Shelton Street, Covent Garden, London, WC2H 9JQ
Tel: +44 330 133 4585
Email: info@designsps.co.uk
www.designsps.co.uk

NOTES RELATING TO THIS DRAWING

ALL DIMENSIONS ARE TO BE CHECKED ON SITE PRIOR TO COMMENCEMENT OF ANY WORKS, AND ANY DISCREPANCIES REPORTED IMMEDIATELY TO THE ENGINEER.

THIS DRAWING IS TO BE READ IN CONJUNCTION WITH ALL OTHER DESIGN TEAM DETAILS AND SPECIFICATIONS.

DO NOT USE THIS DRAWING TO BUILD FROM WITHOUT IT BEING NOTED AS ISSUED FOR "CONSTRUCTION" IN THE TITLE PANEL BELOW.

Rev.	Description	By	Chkd.	Date
P1	ISSUE FOR INFORMATION	SPS	SPS	AUG 22
P2	ISSUE FOR INFORMATION	SPS	SPS	OCT 22

Title:	ISSUE FOR INFORMATION		
Client:	SABRINA MURPHY		
Project:	35 STONEY LANE, SHOREHAM, BN43 6LA		
Drawing:	SITE AND LOCATION PLAN		
Drawn:	SS	Chkd:	SS
Drawing Status:	PLANNING ISSUE	Rev.	P2
Scale:	Noted @ A3	Date	OCT 22
Job No.	PSD/2022/263	Drawing No.	A03