ALL NEW MATERIALS TO BE CAREFULLY SELECTED TO MATCH EXISTING.



front elevation:

rear elevation:

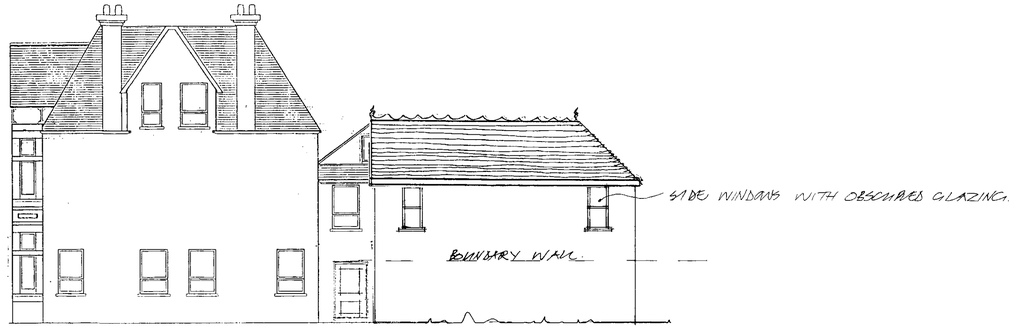

side elevation.

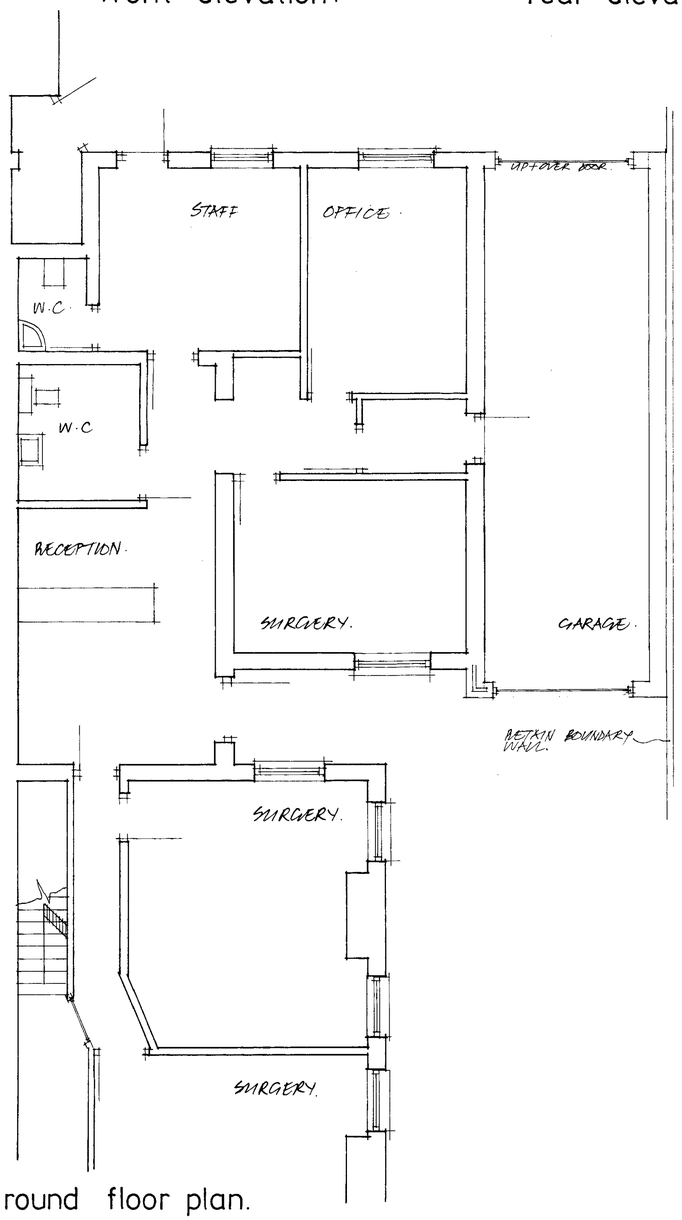

ground floor plan.

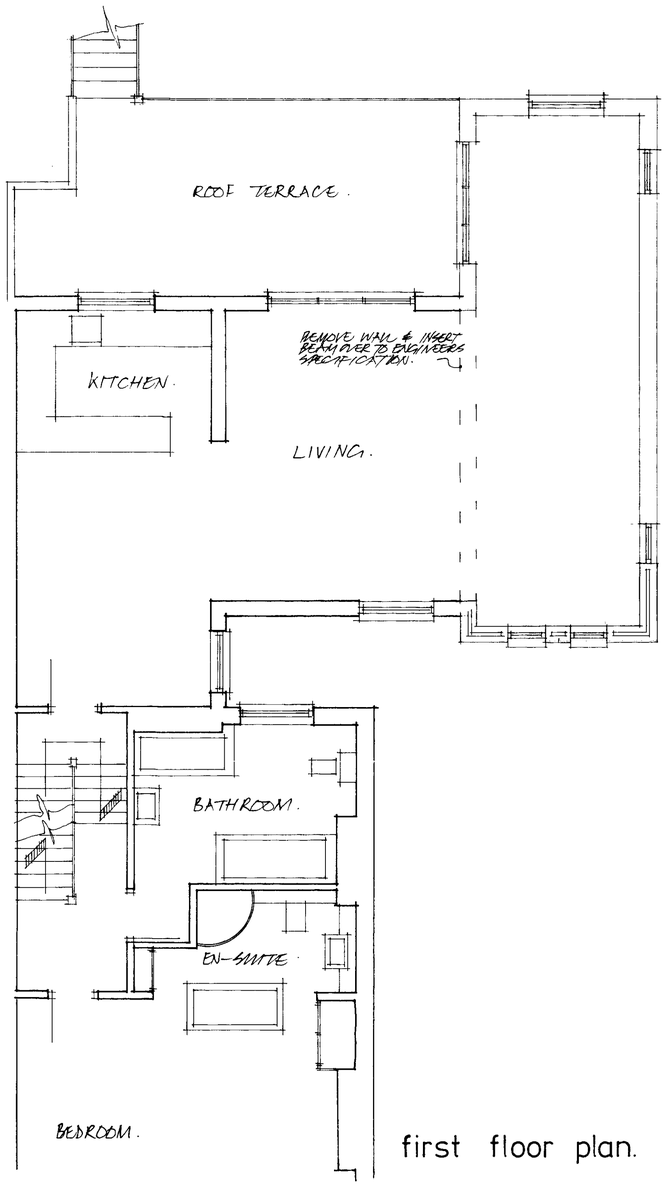

first floor plan.

Notes:

All Dimensions must be checked on site and not scaled from this drawing

Contractor and client are reminded of their obligation under the Party Wall Act. If in doubt ask. Contractor is to confirm all below ground drain run direction and invert levels.

	Date	Revisions
B	MAY 2012	ADDITIONAL ROOF REVISIONS.
A	MARCH 2012	FRONT GABLE ADDED.

© copyright

TIM CORDING
Architectural and Planning Services
"Kingshead", 140 High Street,
Steyning, West Sussex BN44 3LH
Tel/Fax: 01903 814836

Client
THE DENTAL PRACTICE.

Job Title
TWO STOREY SIDE EXTENSION.

Drawing Title
6 SOUTHDOWN ROAD
SHOREHAM-BY-SEA.
WEST SUSSEX.

Scale 1:50 & 1:100

Date FEB. 2012. | Drawn by

Drg.No. | Rev

Paper Size A1