




Existing West Elevation

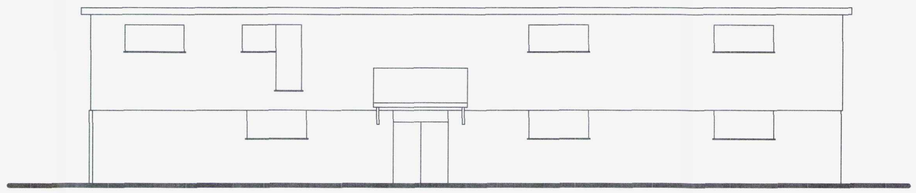


Existing South Elevation

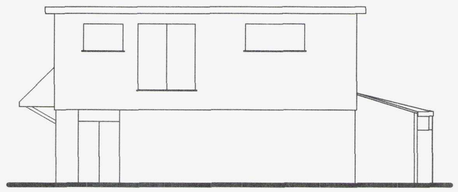


Existing East Elevation

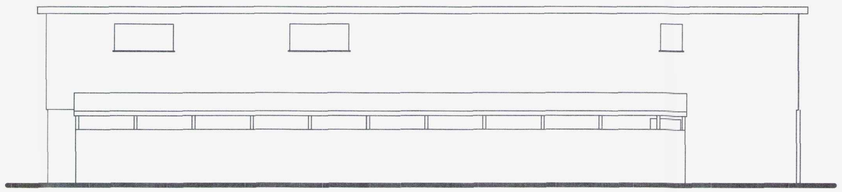


Existing North Elevation

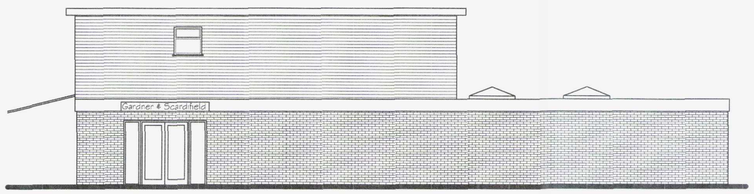


Proposed West Elevation

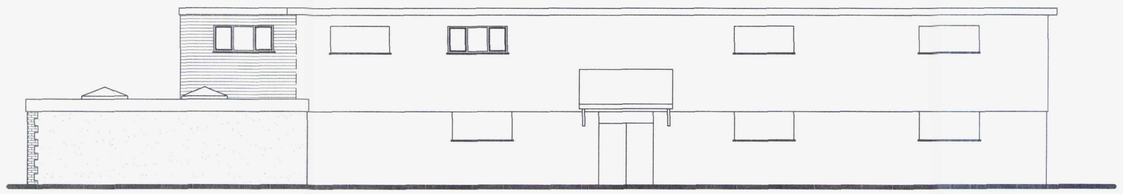

Proposed South Elevation

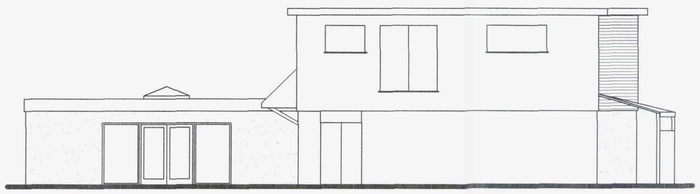

Proposed East Elevation

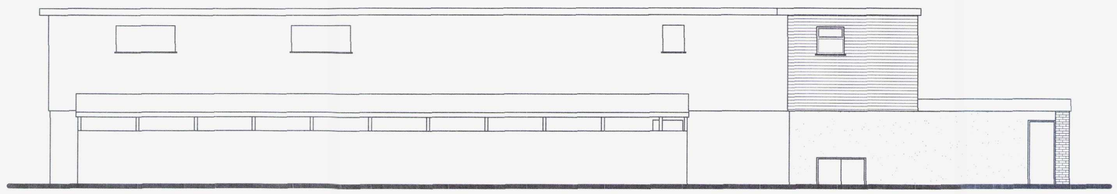

Proposed North Elevation

AMENDMENT

ADUR & WORTHING
PLANNING SERVICES

PLAN	AWDM/ 0944/14
DATE ~~VALID~~	REC'D 24/11/14

Tony Rogers
Building Consultants
Address: 40 Dawn Crescent, Upper Beeding
West Sussex, BN44 3WH
Telephone: 01903 815225 Fax: 01903 815225

Rev.	Date:	Revision Description:
A	Nov 14	First Floor reduced in size

Client: Gardner & Scardified

Address: 1-3 South Street
Lancing
West Sussex

Project: Proposed part two storey part single storey extension to shop

Scale: 1:50
Paper Size A1

Date: May 2013

Drawing No: 13/839/05

Drawn By: AWR | Revision: A