


COMPTONS COTTAGE, DURRINGTON HILL, WORTHING

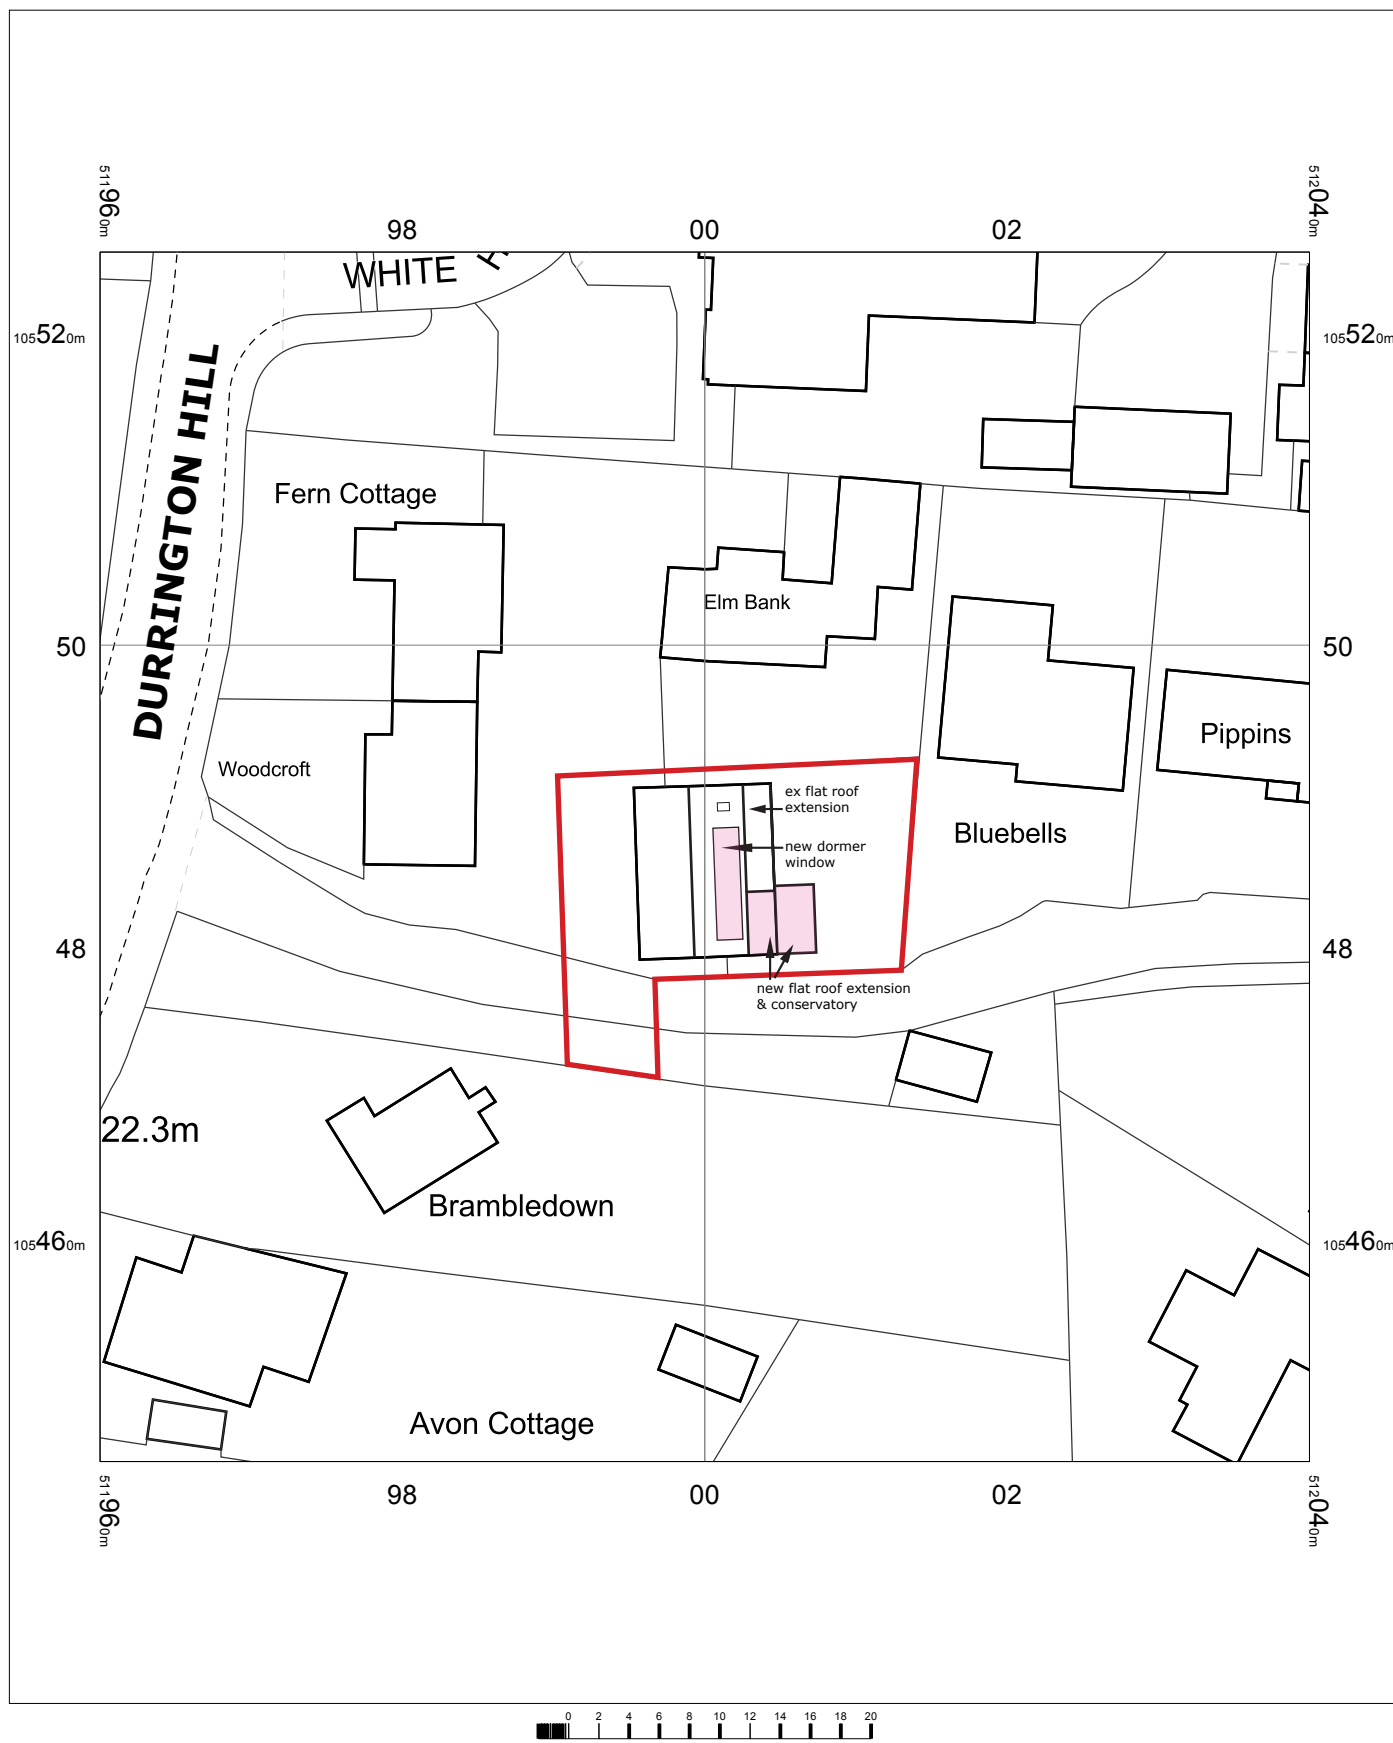


Comptons Cottage
Durrington Hill,
Salvington,
Worthing,
West Sussex
BN13 2PY

OS MasterMap 1250/2500/10000 scale
Monday, May 11, 2026, ID: CM-01277326
www.centremapslive.co.uk

1:500 scale print at A4, Centre: 512000 E, 105486 N

© Crown Copyright Ordnance Survey. Licence no.
AC0000849896

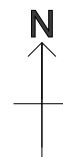

Wayne Gander MCIAT
Chartered Architectural Technologist
98 Durrington Lane, Worthing,
West Sussex BN13 2RQ
M. 07808 887896
E waynegander08@gmail.com

