


PITCHED ROOF - PLAIN CLAY/CONCRETE TILES TO MATCH HOUSE

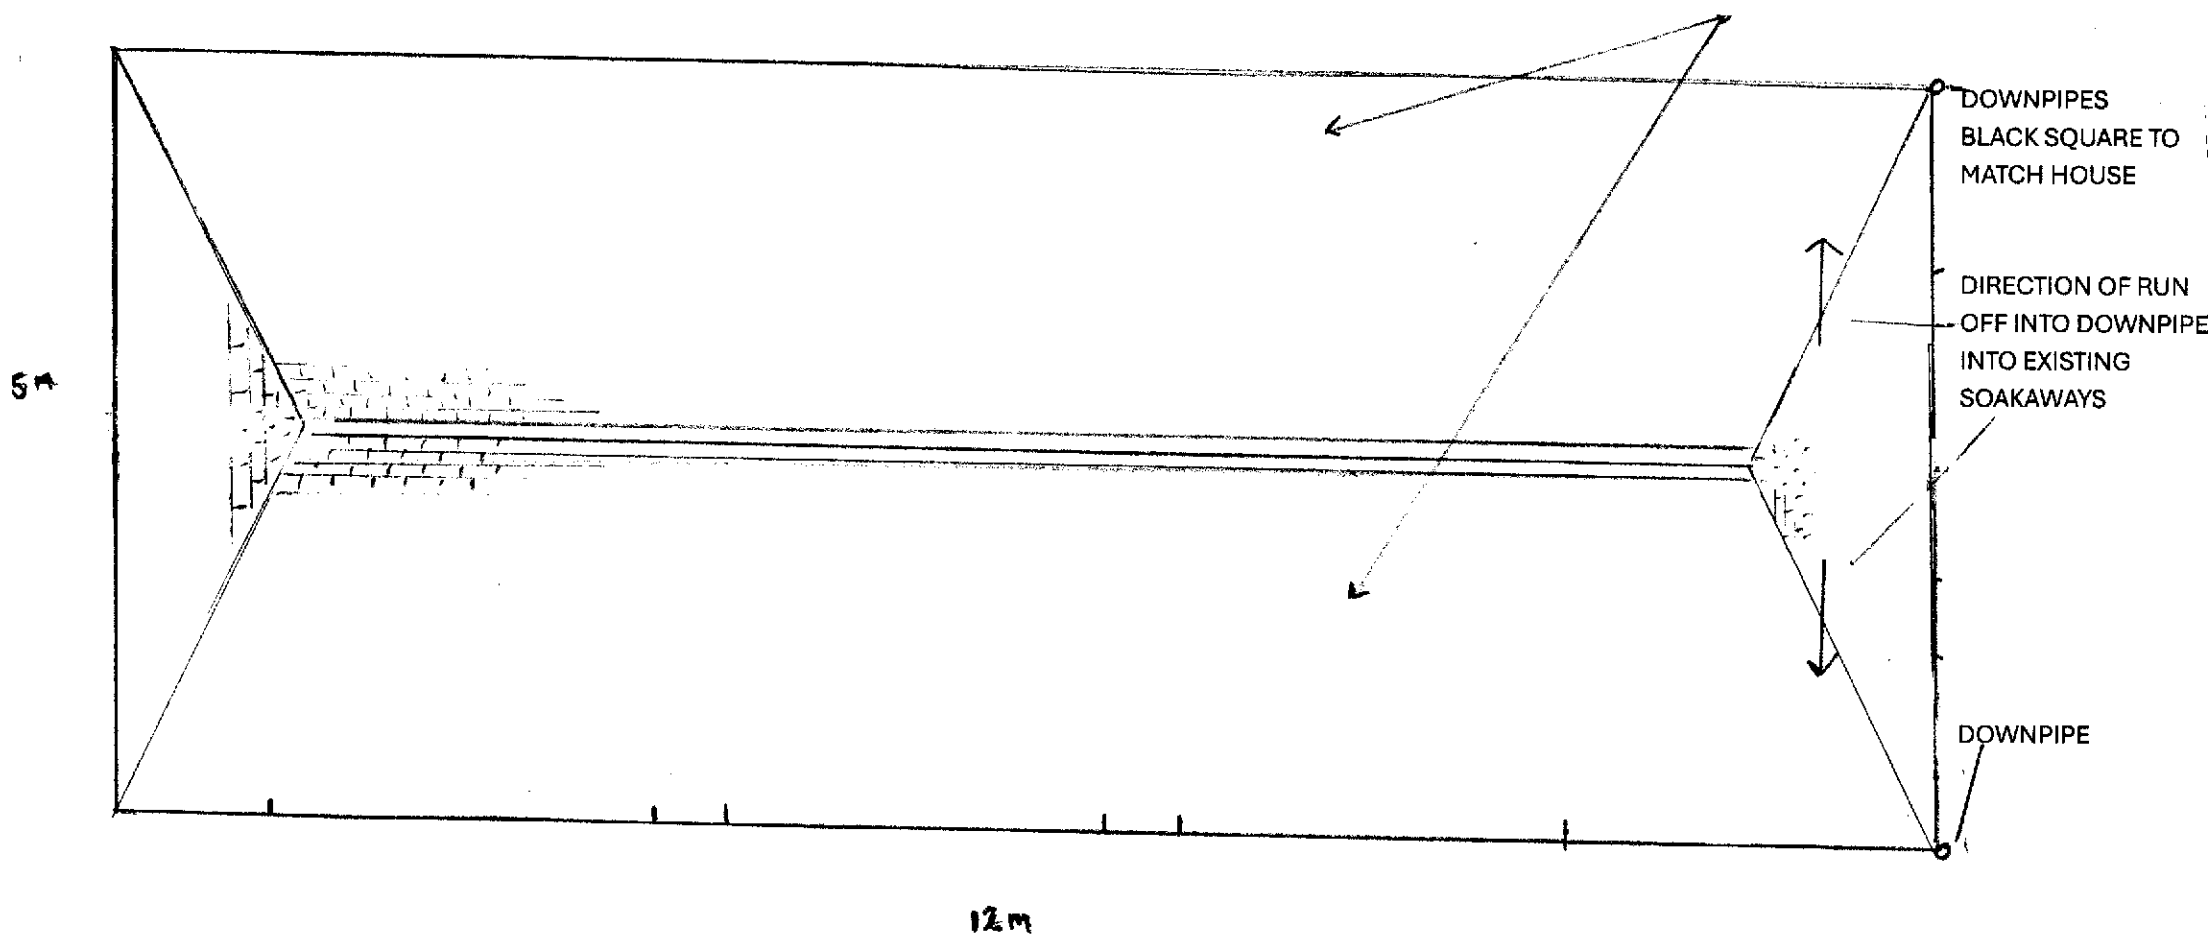

SCALE 1:50