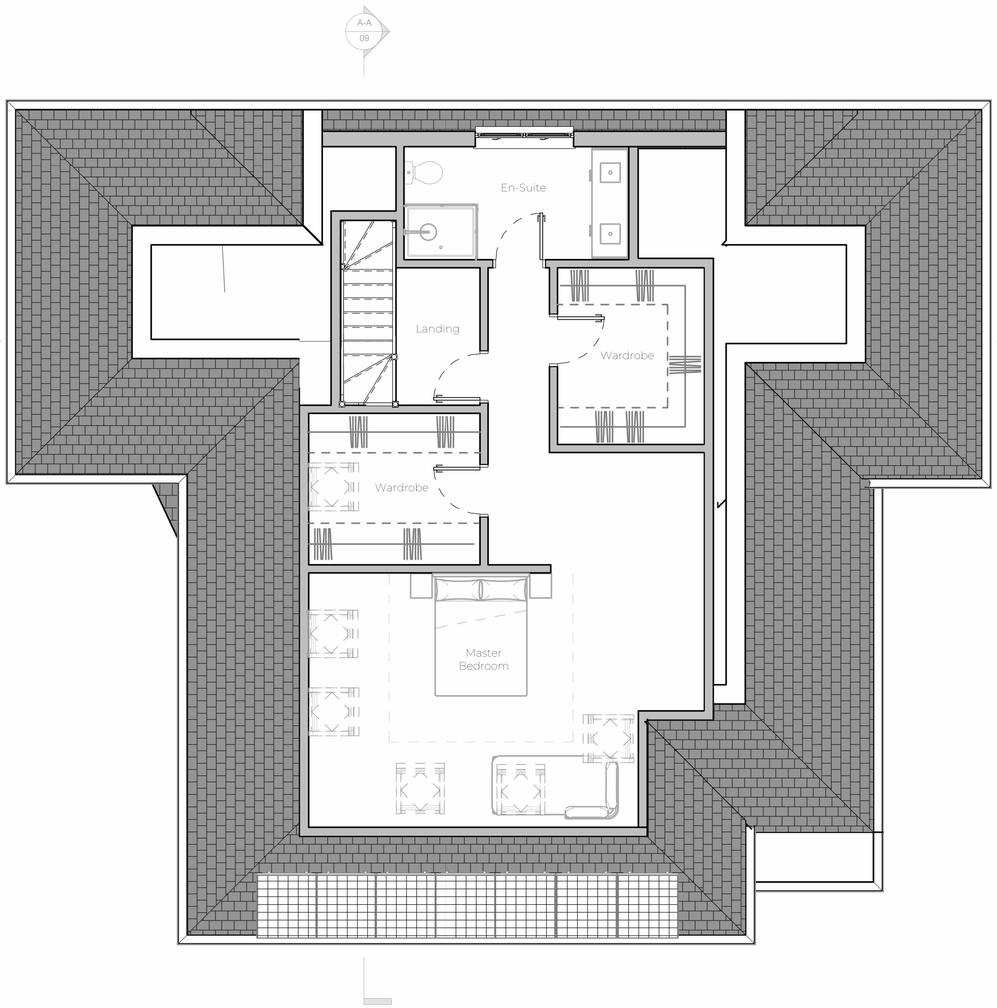

Proposed Loft

1 : 50

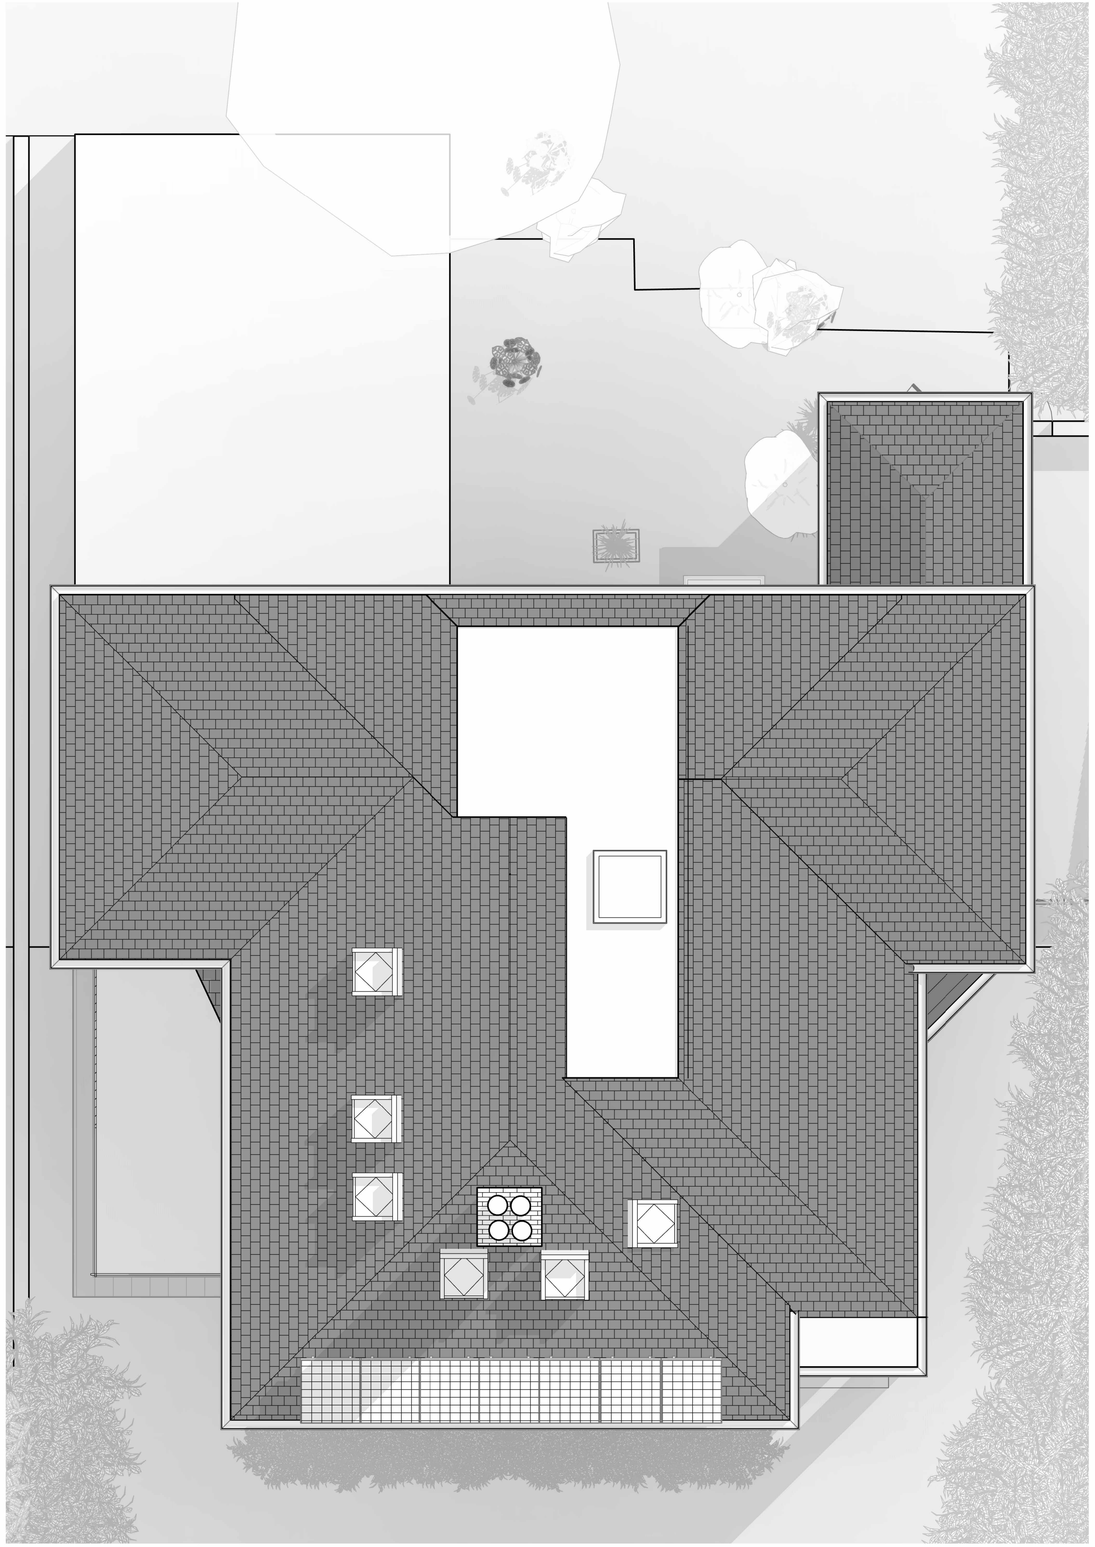

Roof Plan

1 : 50

0m 1m 2m 3m 4m 5m

VISUAL SCALE 1:50 @ A1

Notes:

1. THE COPYRIGHT OF THIS DRAWING IS VESTED IN ARCHEVOLVE AND IT MAY NOT BE REPRODUCED IN WHOLE OR PART OR USED FOR THE MANUFACTURE OF ANY ARTICLE WITHOUT THE EXPRESS PERMISSION OF THE COPYRIGHT HOLDERS.

2. WORK TO FIGURED DIMENSIONS ONLY.

3. THIS DRAWING IS TO BE READ IN CONJUNCTION WITH ALL RELEVANT ARCHITECT'S, SERVICE ENGINEER'S AND ARCHEVOLVE AND SPECIFICATIONS.

Rev_A	Redesign of the Loft and external Apperances	AP	03/02/26

Revision Number	Revision Description	Issued by	Revision Date

DATE: 12/09/25

STATUS: PLANNING ISSUE

SHEET SIZE: A1

SCALE: 1 : 50

DRAWN: AP

CHECKED:

CLIENT:

Teresa Quartermaine
285 Brighton Rd
Worthing
BN11 2HG

SITE ADDRESS:

DRAWING: Loft Conversion

TITLE: Proposed Floor Plans 2 of 2

PROJECT NO: BRIGHTONRD

DRAWING NO: ARC/165/ 25/07

REVISION: Rev_A

ARCHEVOLVE
// design @archevolve.co.uk
// www. archevolve.co.uk
// 01798 879894
CIAT CHARTERED PRACTICE