

Proposed South Front Elevation

1 : 100



Proposed West Side Elevation

1 : 100

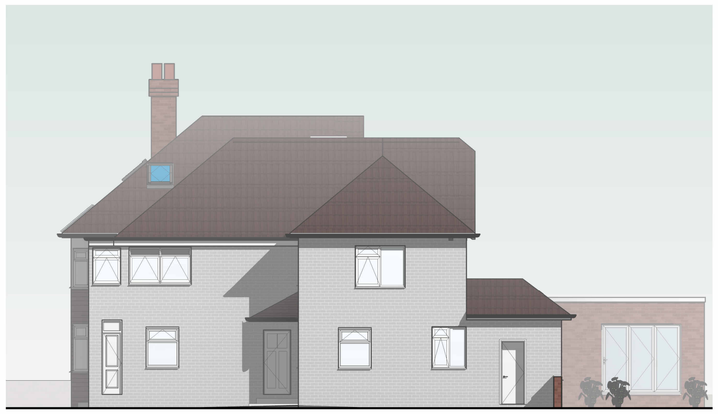

Proposed East Side Elevation

1 : 100



Propsoed North Rear Elevation

1 : 100

0m 2m 4m 6m 8m 10m

VISUAL SCALE 1:100 @ A1

Notes:

1. THE COPYRIGHT OF THIS DRAWING IS VESTED IN ARCHEVOLVE AND IT MAY NOT BE REPRODUCED IN WHOLE OR PART OR USED FOR THE MANUFACTURE OF ANY ARTICLE WITHOUT THE EXPRESS PERMISSION OF THE COPYRIGHT HOLDERS.

2. WORK TO FIGURED DIMENSIONS ONLY.

3. THIS DRAWING IS TO BE READ IN CONJUNCTION WITH ALL RELEVANT ARCHITECT'S, SERVICE ENGINEER'S AND ARCHEVOLVE AND SPECIFICATIONS.

Rev_A	Redesign of the Loft and external Apperances	AP	03/02/26

Revision Number	Revision Description	Issued by	Revision Date

DATE: 12/09/25

STATUS: PLANNING ISSUE

SHEET SIZE: A1

SCALE: 1 : 100

DRAWN: AP

CHECKED:

CLIENT:

Teresa Quartermaine

SITE ADDRESS:

285 Brighton Rd
Worthing
BN11 2HG

DRAWING: Loft Conversion

TITLE: Proposed Elevations

PROJECT NO: BRIGHTONRD

DRAWING NO: ARC/165/ 25/08

REVISION: Rev_A

ARCHEVOLVE

// design @archevolve.co.uk

// www. archevolve.co.uk

// 01798 879894

CIAT CHARTERED PRACTICE