


THIS DRAWING IS THE PROPERTY OF STEPHEN BROMLEY ASSOCIATES
AND MUST NOT BE REPRODUCED IN PART OR IN WHOLE OR USED FOR
THE EXECUTION OF WORKS WITHOUT THEIR PERMISSION.
NO PART SHALL BE USED FOR OTHER PURPOSES.
ALL MEASUREMENTS TO BE BASED ON THE PRELIMINARY SURVEY
OF ANY CONSTRUCTION WORKS AND STEPHEN BROMLEY ASSOCIATES
NOTES OF ANY DISCREPANCIES.
WE CAN TAKE NO RESPONSIBILITY FOR ANY WORKS UNLESS THEY ARE
CARRIED OUT EXACTLY TO WHAT IS ON THE DRAWING. PLEASE CONTACT

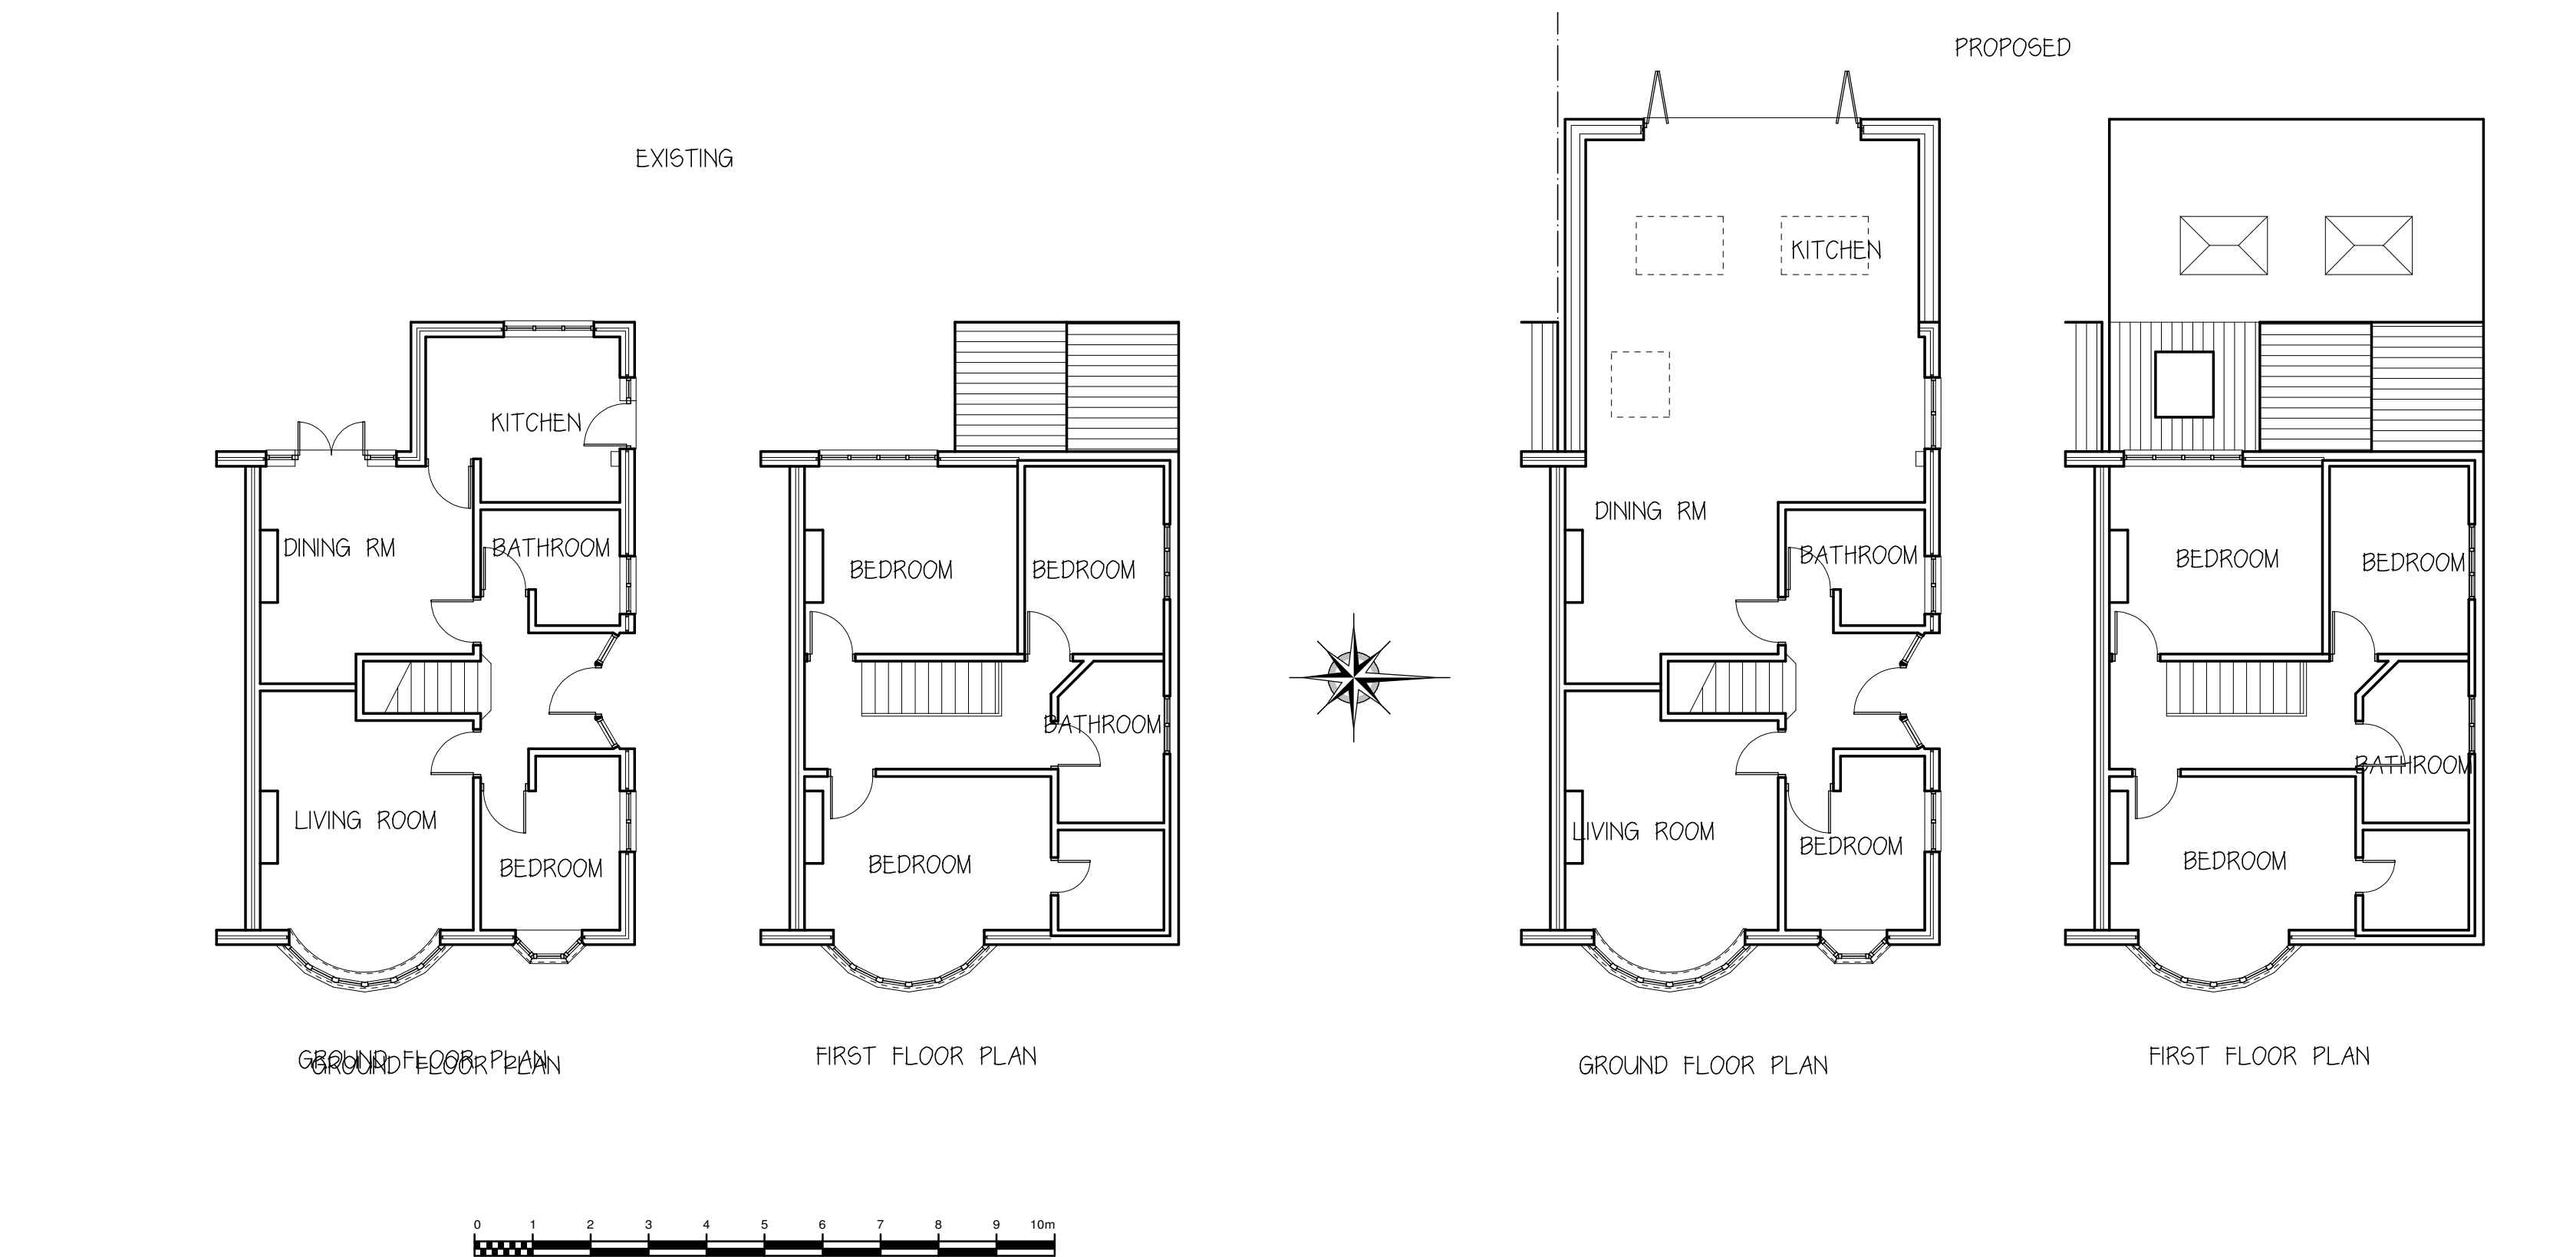

STEPHEN BROMLEY ASSOCIATES
5 WEST ST SHOREHAM BY SEA
WEST SUSSEX

PROPOSED REAR EXTENSION

AT SCALE 1:100

71 THE DRIVE
SHOREHAM BY SEA

Drawing no 12248-1a