




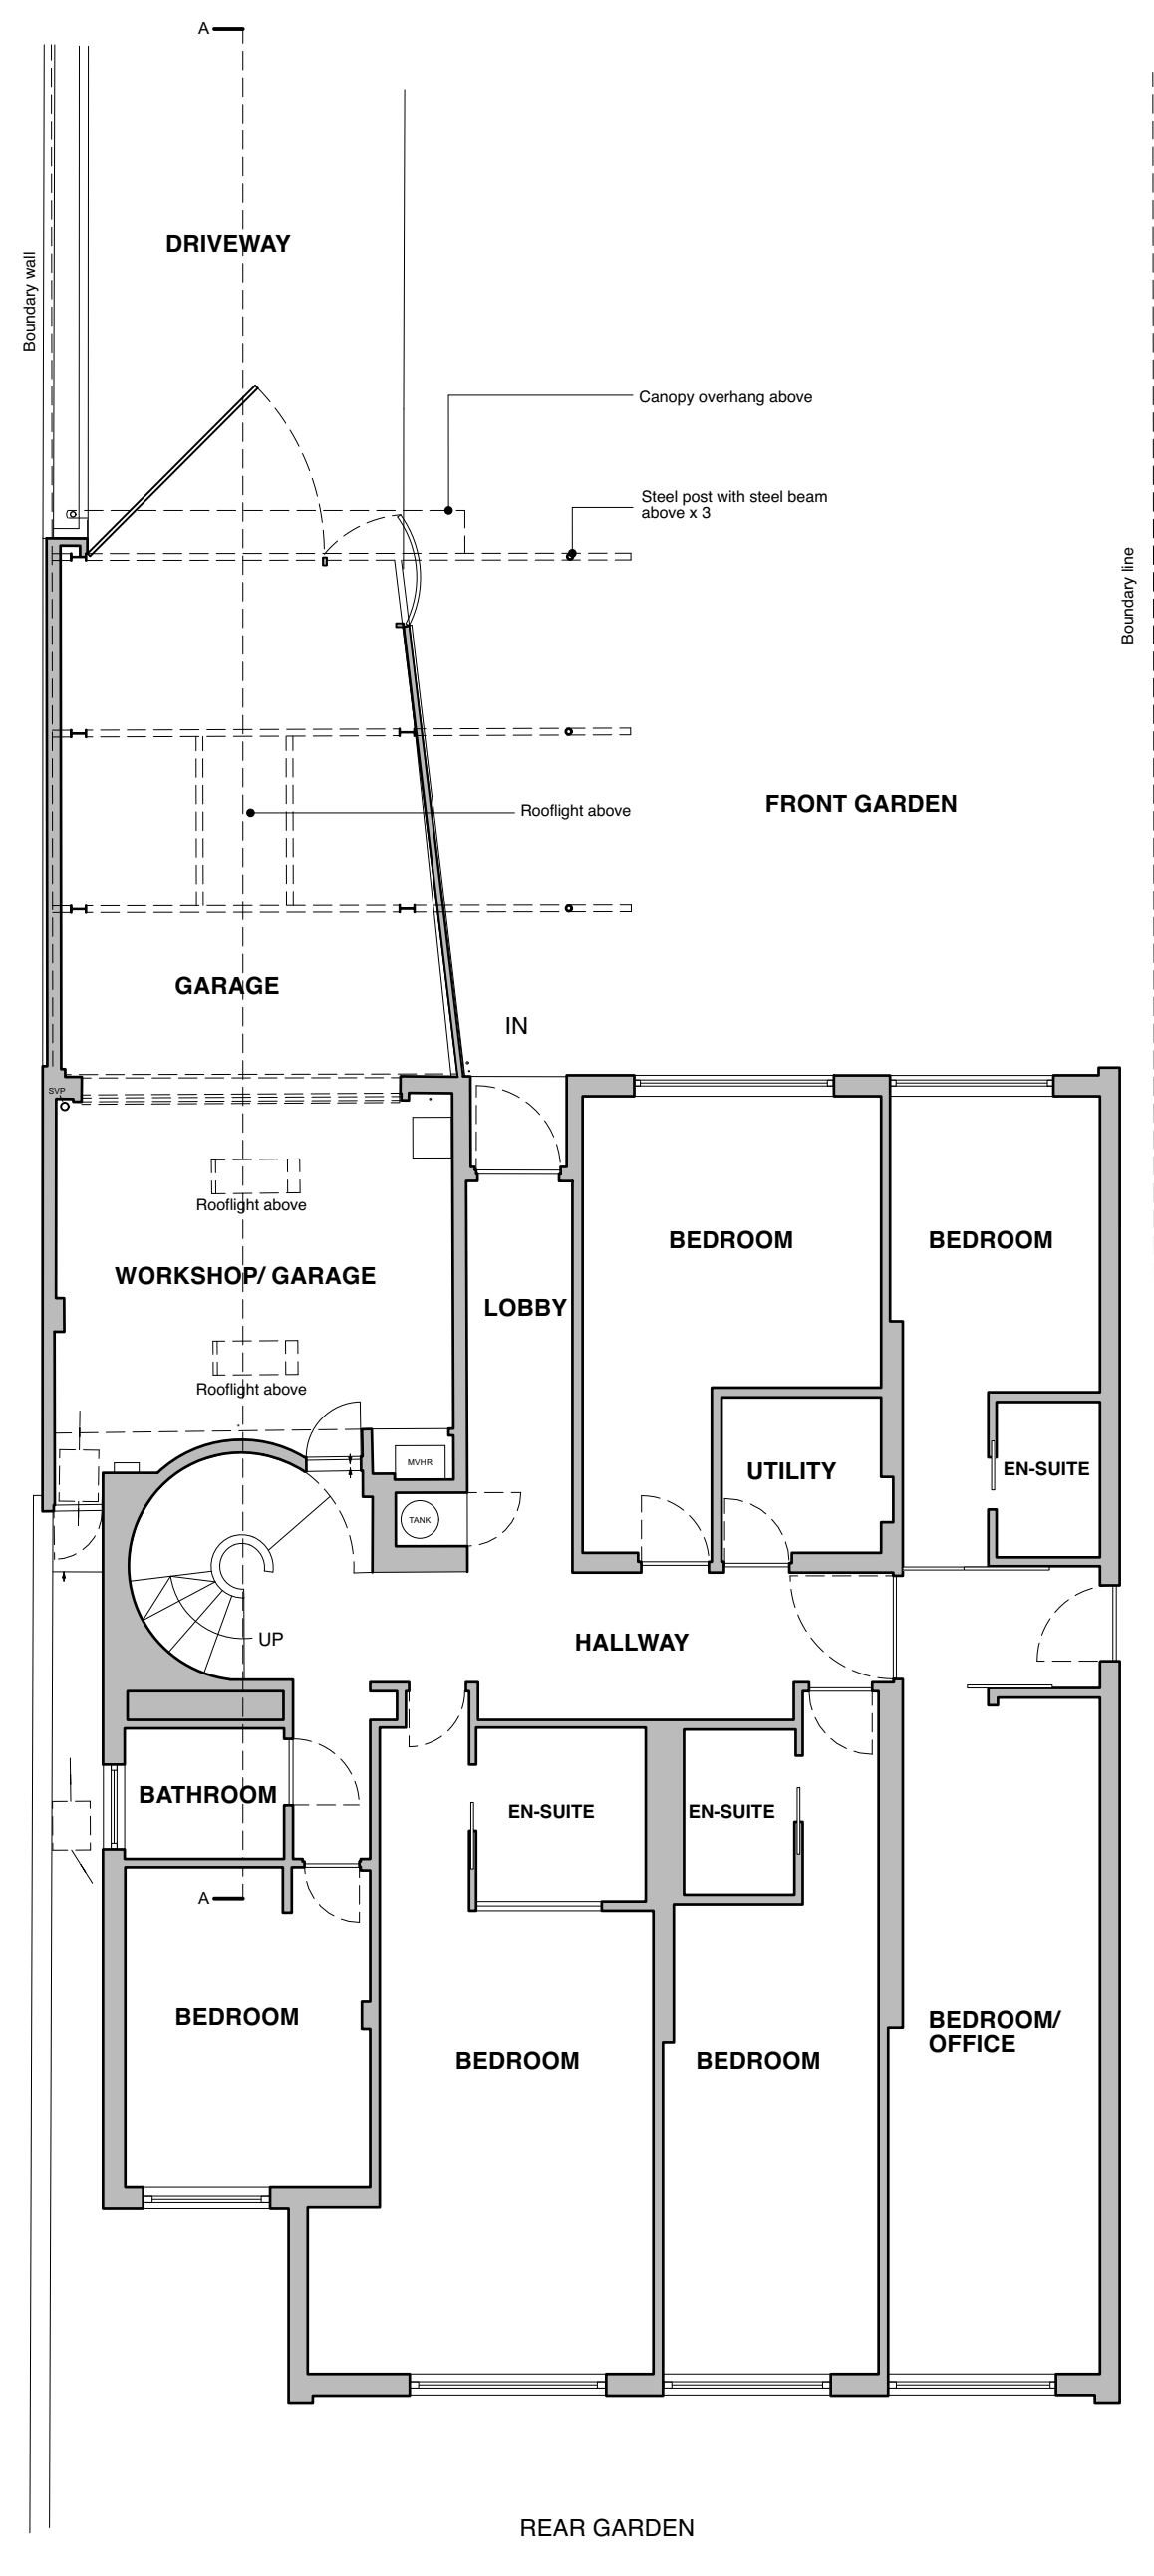


01 EXISTING - GROUND FLOOR PLAN
Scale | 1:100

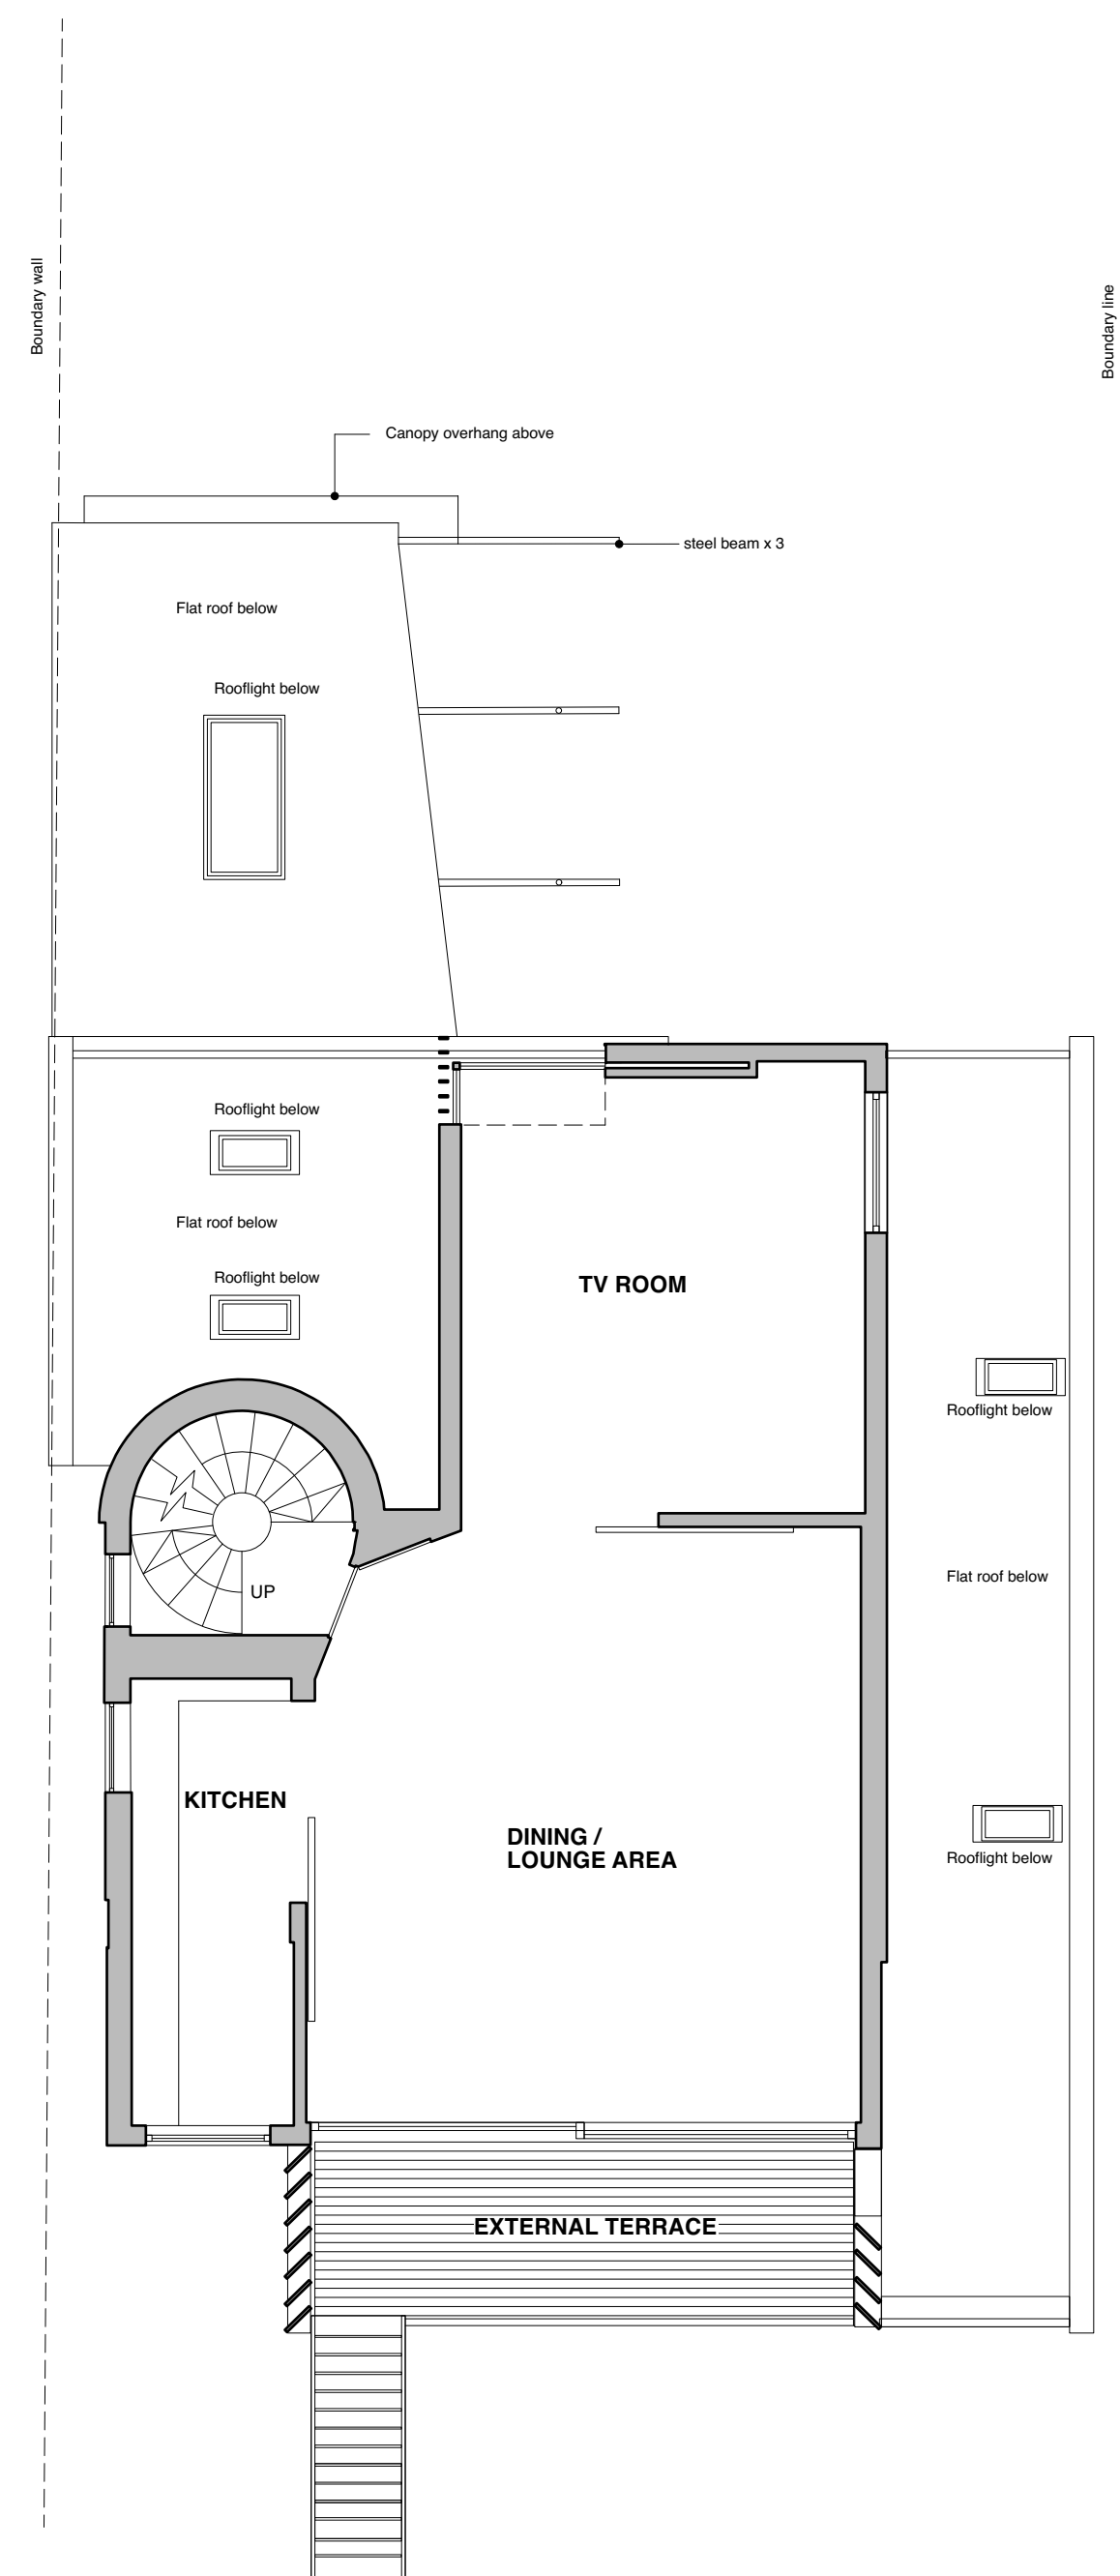


02 EXISTING - FIRST FLOOR PLAN
Scale | 1:100

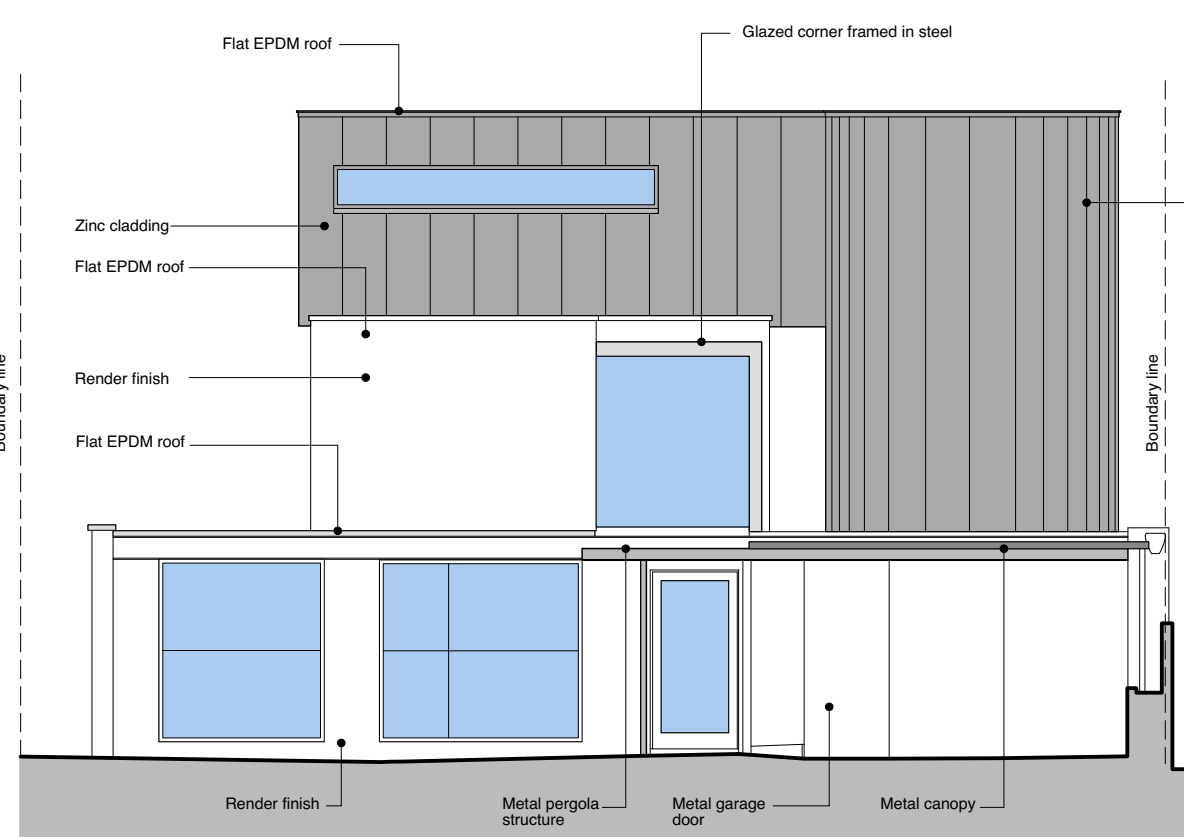

03 EXISTING - FRONT ELEVATION (NORTH FACING)
Scale | 1:100

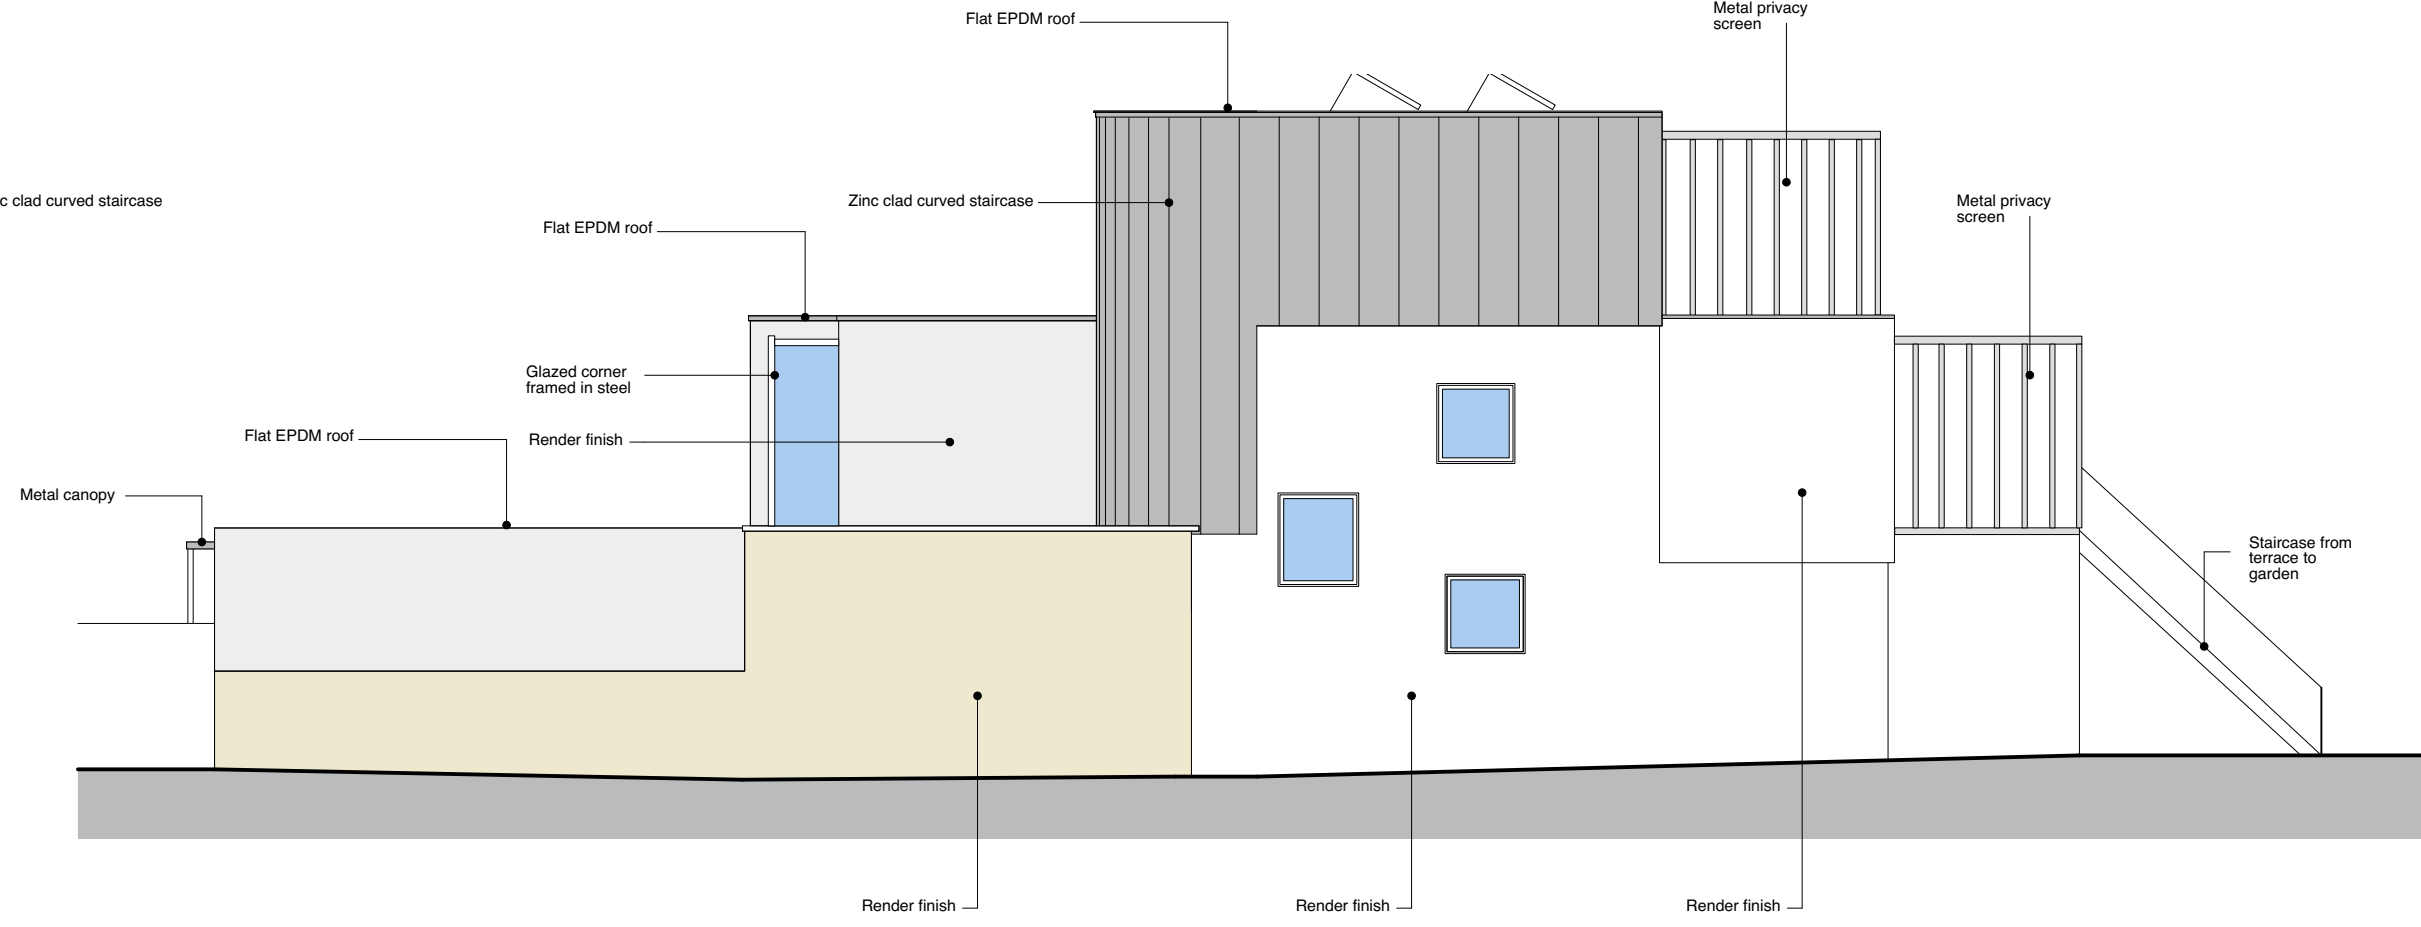

04 EXISTING - SIDE ELEVATION (WEST FACING)
Scale | 1:100

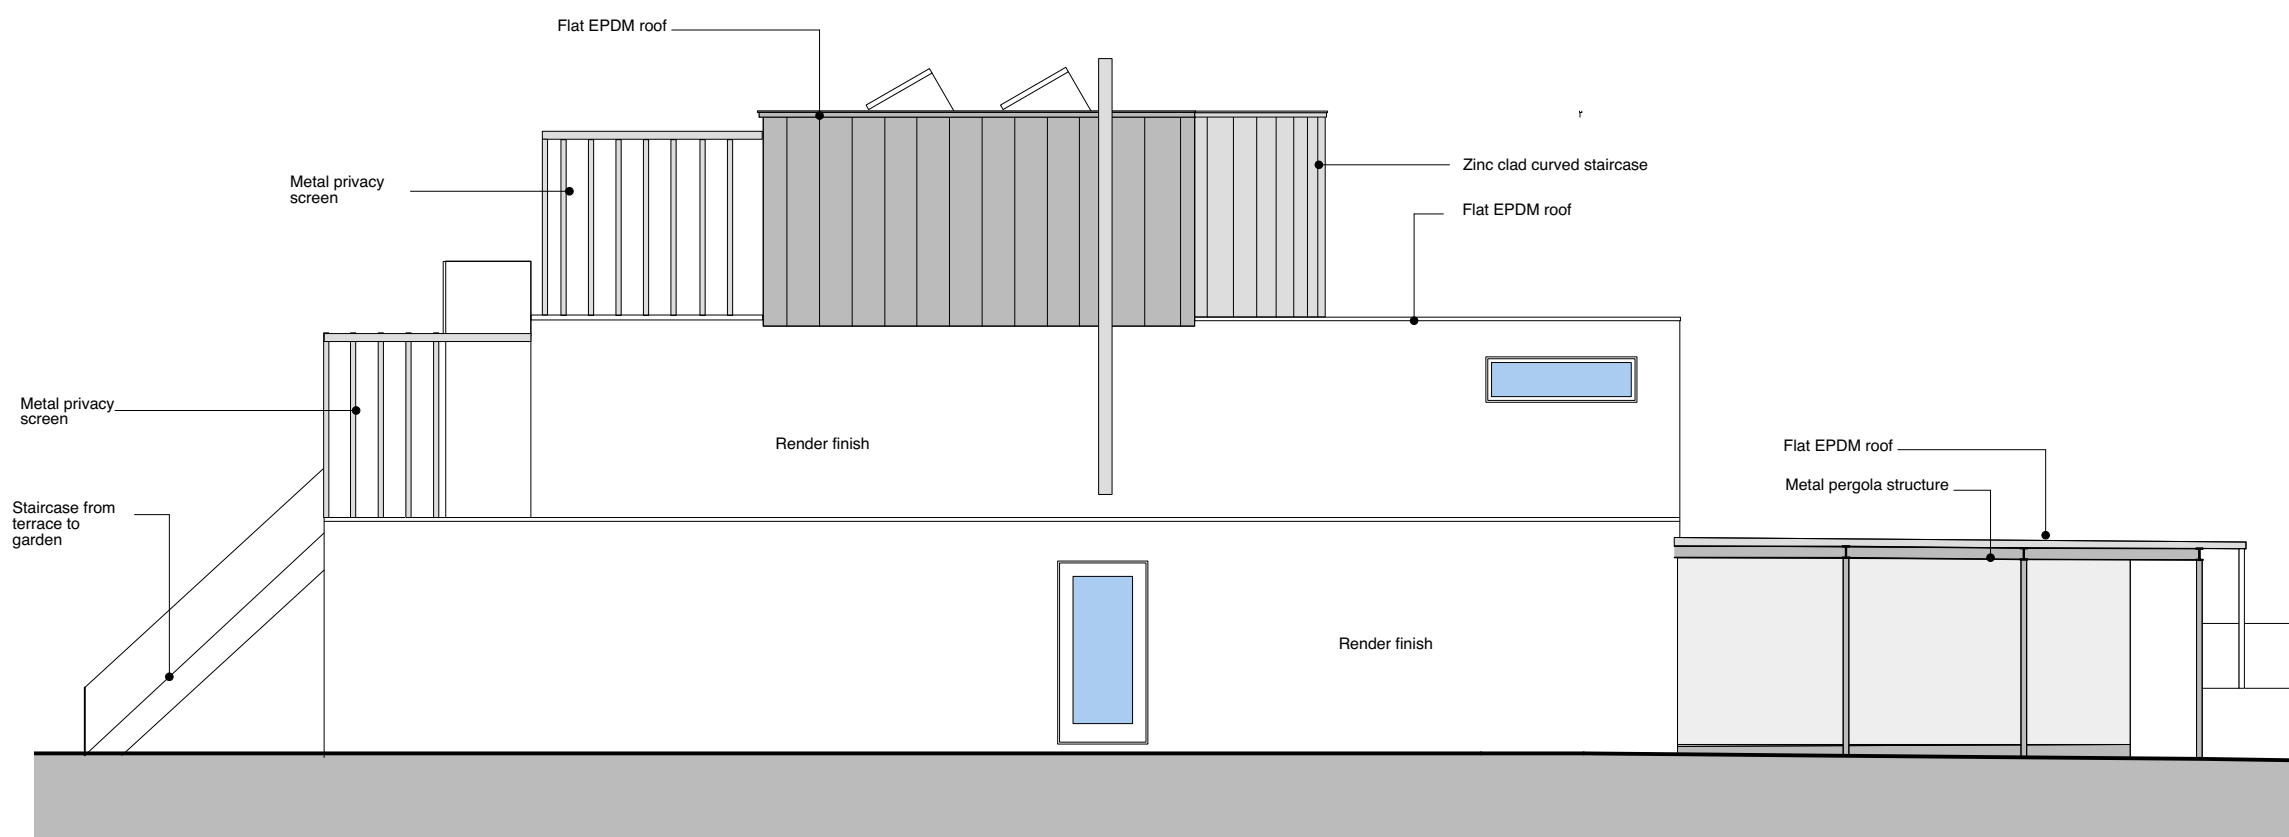


05 EXISTING - SIDE ELEVATION (EAST FACING)
Scale | 1:100




PHOTOGRAPH OF EXISTING FRONT ELEVATION



PHOTOGRAPH OF EXISTING FRONT ELEVATION (taken outside no. 98)

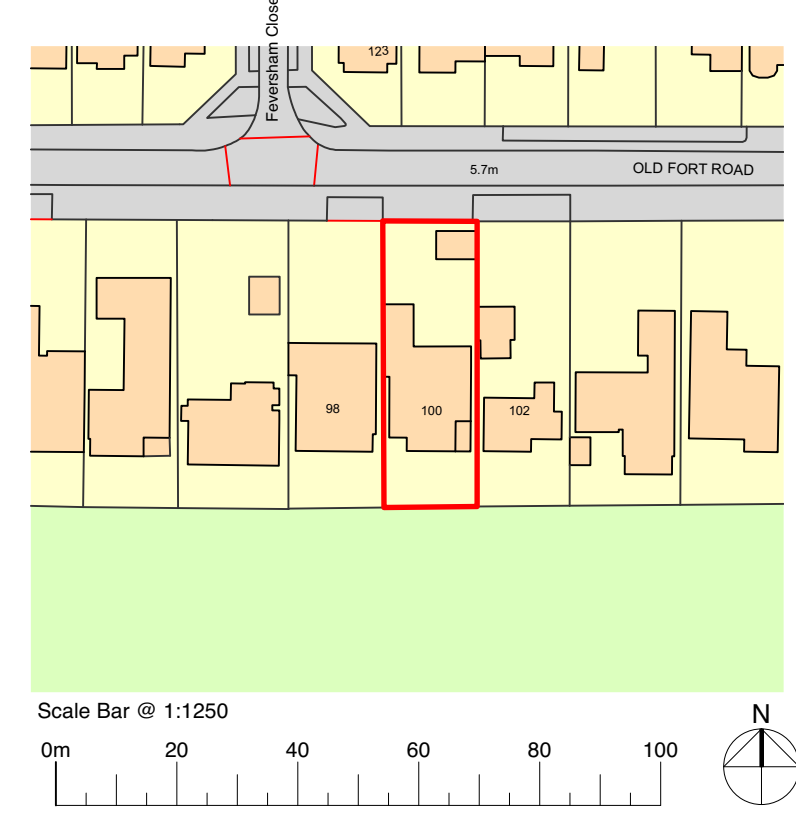

06 SITE LOCATION PLAN
Scale | 1:500

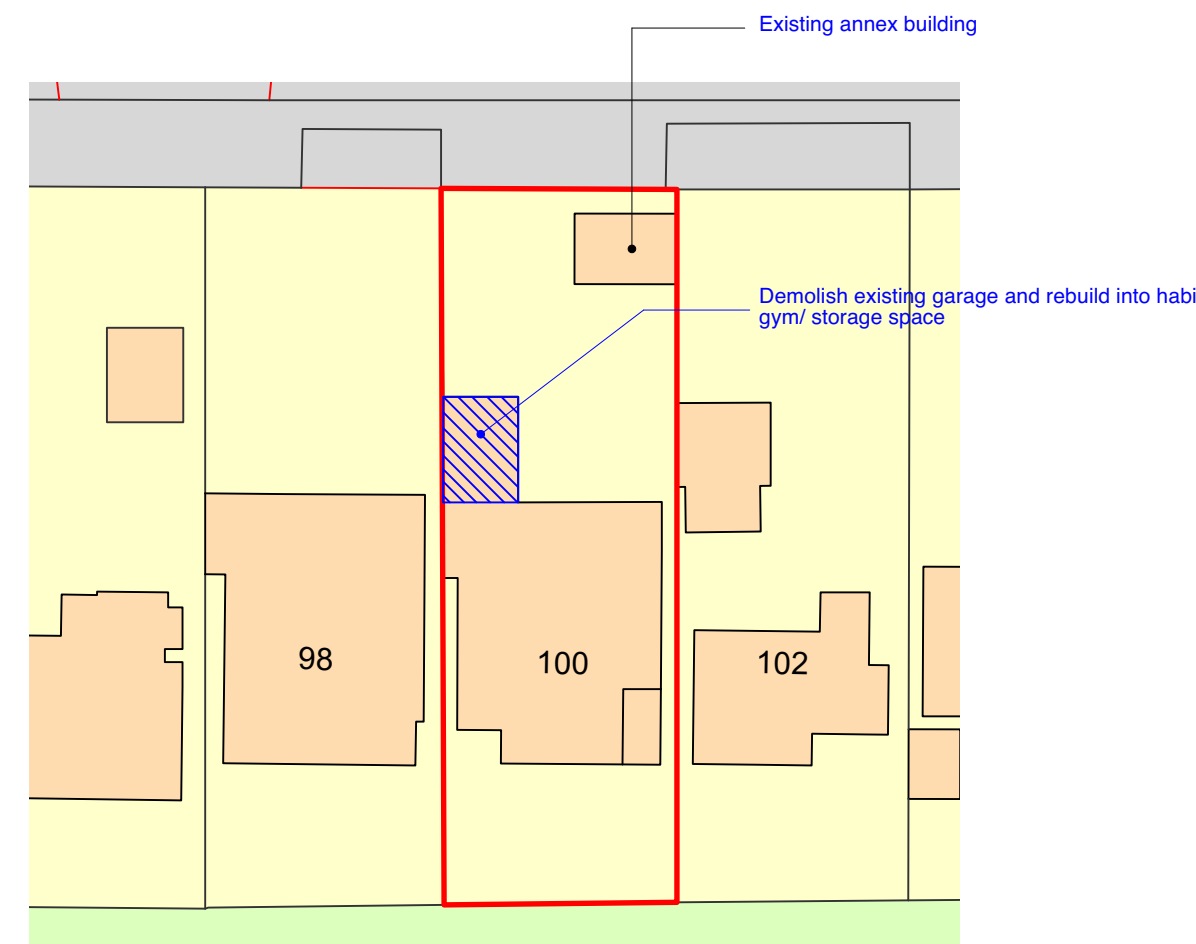

07 Block Plan
Scale | 1:500

