This drawing is prepared solely for design and planning submission purposes.
It is not intended or suitable for either Building Regulations or Construction purposes and should not be used for such

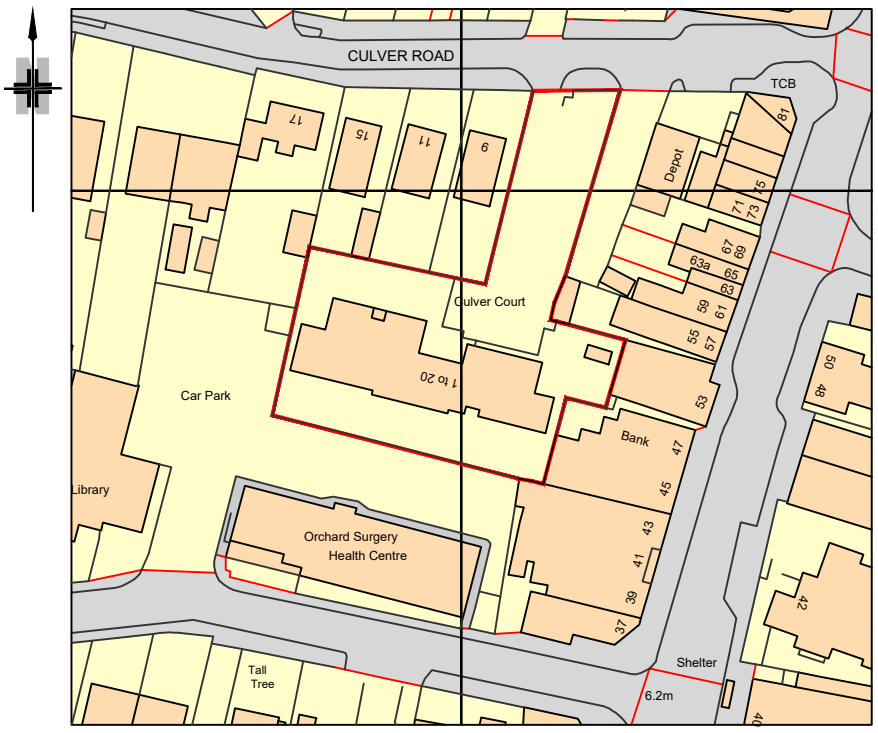

Ordnance Survey, (c) Crown Copyright 2021. All rights reserved. Licence number 100022432

SITE PLAN

Scale 1:1250

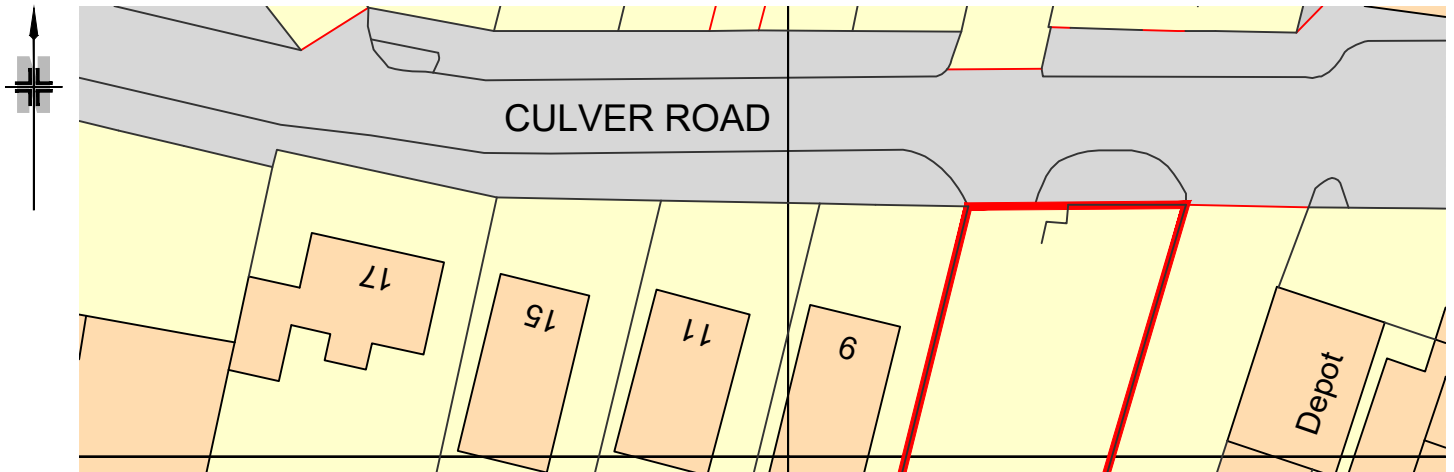

LOCATION PLAN

Scale 1:500

10 0 10 20 30 40 50 Mtr.

SCALE 1:1250

-10 0 10 20 30 40Mtr.

SCALE 1:500

PLANNING ISSUE

CLIENT: Southern Housing Group	PROJECT: PROPOSED WINDOW REFURBISHMENT of CULVER COURT 5-7 CULVER ROAD LANCING BN15 9BF	DRAWING TITLE: LOCATION & SITE PLAN	DWG. No.: SHG324720.400	REV.: PL1	SCALE: 1:500/1250 @ A3
			PROJECT: SHG324720	DATE: Feb 2021	DRAWN BY: JDC

united living
Media House, Azalea Drive, Swanley BR8 8HU