ISO A1 - 594mmx841mm

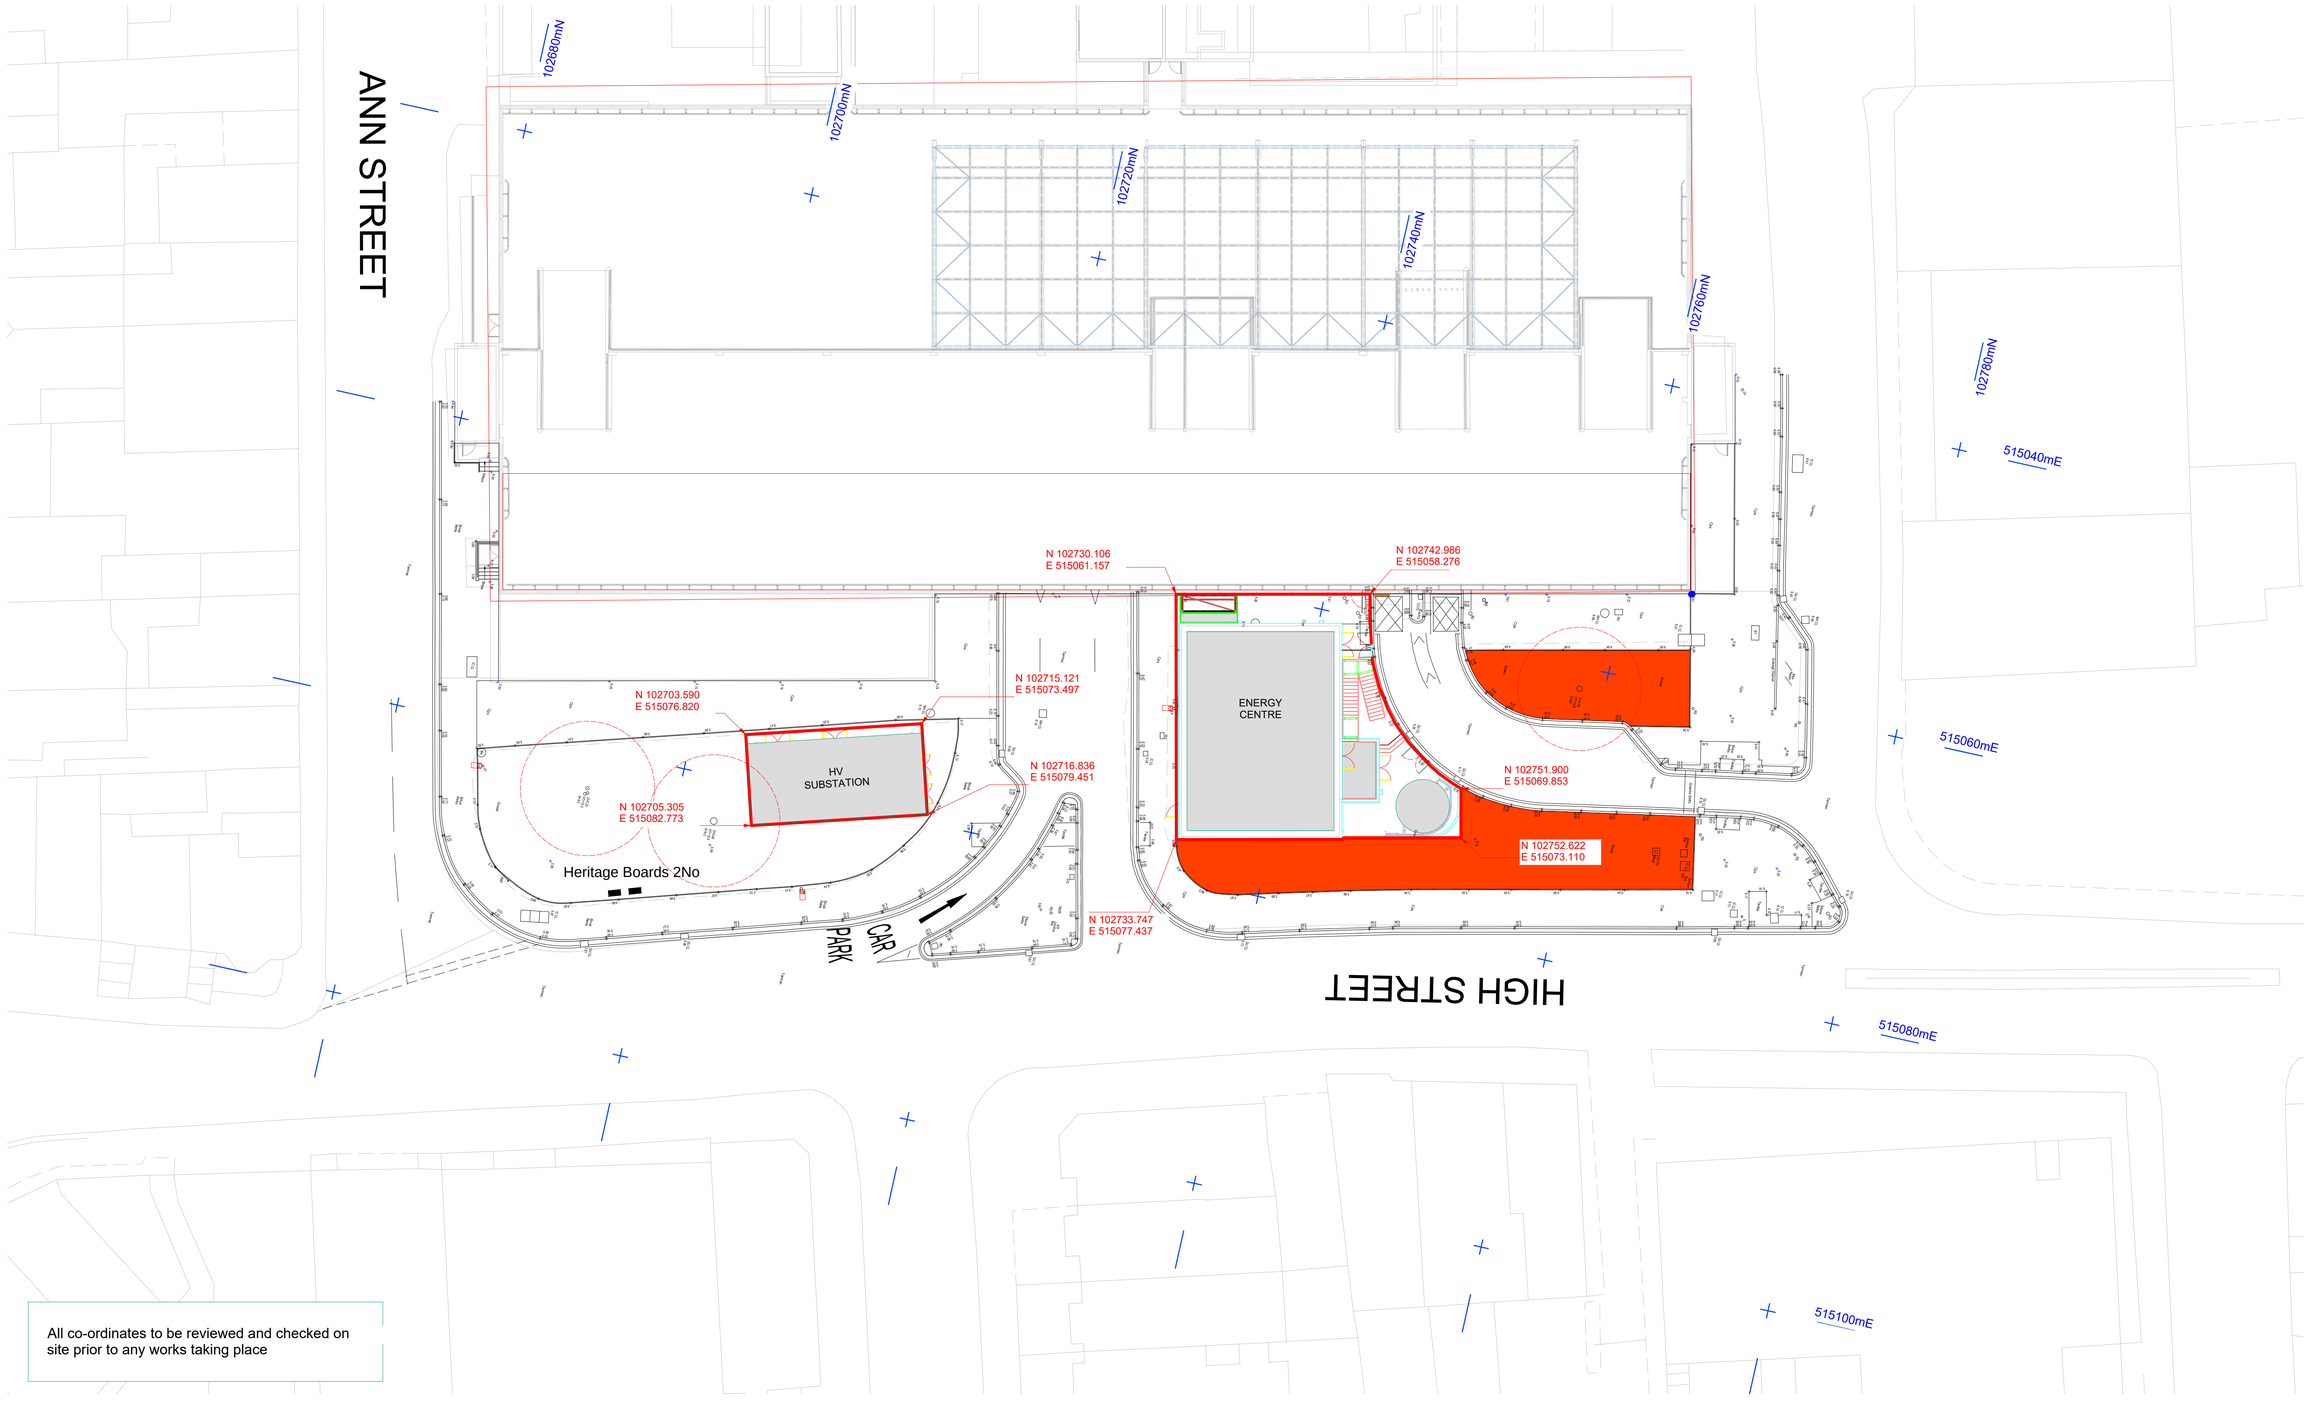

All co-ordinates to be reviewed and checked on site prior to any works taking place

This drawing has been prepared solely for the use of HEMIKO and there are no representations of any kind made by NORR Consultants Limited to any party with whom NORR Consultants Limited has not entered into a contract

This drawing must not be used, reproduced or revised without written permission.

This drawing shall not be used for construction purposes until a"Ax - APPROVED FOR STAGE x" status appears under the Sheet Status.

Constructors must only work to figured dimensions which are to be checked on site. Do not scale from hard copy drawings.

DATE	REVISION	REV	DR	CH
12.07.24	STOPPING-UP BOUNDARY CO-ORDUNATES ADDED	P01	RB	RP

Keyplan

SKETCH

North Arrow

True North

NORR

NORR Consultants Limited.
An Ingenium International Company

SET OFFICE INFORMATION

www.norr.com

Client: HEMIKO		Drawing Title: SITE - SETTING OUT PLAN	
Project: WORTHING ENERGY CENTRE			
Drawn: RP	Date: 12.07.2024	Sheet Status: S2 - FOR INFORMATION	
Checked: RB	Date: 12.07.2024	Project No.: IALN23-0019	
Scale: 1 : 200 @ A1		Drawing No.: ECW-NOR-XX- ZZ-DR-A-90006	Rev.: P01