



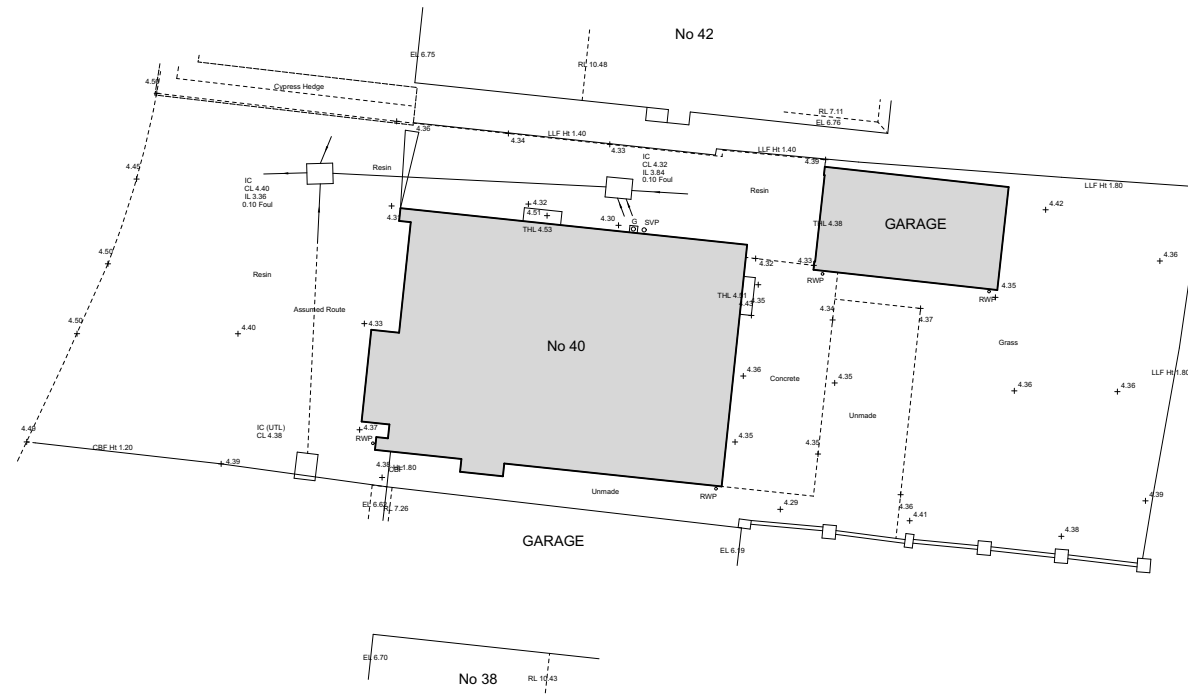


Site Location Plan

Scale 1:1,250 @ A3

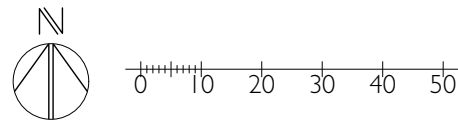

Block Plan

Scale 1:200 @ A3

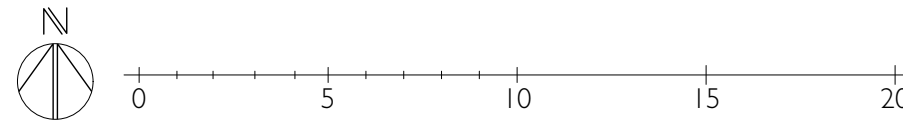

PMR
ARCHITECTURE

Sheridan House
112 - 116 Western Road
Hove, BN3 1DD

01273 980820

brighton@pmr-architecture.co.uk
www.pmr-architecture.co.uk

Client: Nigel Slator
Project: 40 Burnside Crescent, Lancing, BN15 9TJ
Drawing Title: Site Location and Block Plan
Drawing No: 25.40_PL_001
Revision: B
Date: November 2025
Status: **PLANNING**
Scale: 1:1250, 1:200 @ A3