





Proposed Front (West) Elevation
Scale 1:100 @ A3 (remains unaffected)

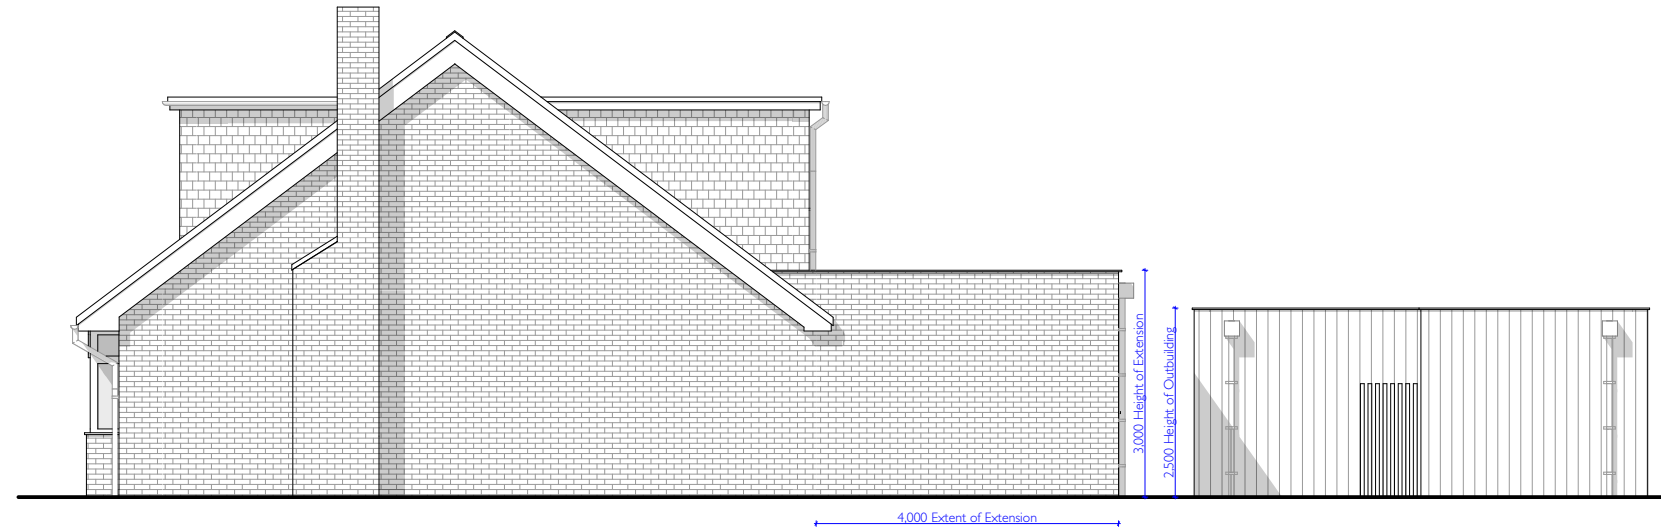


Proposed Side (South) Elevation
Scale 1:100 @ A3

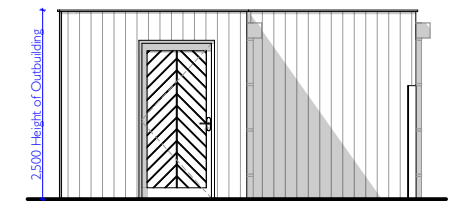


Proposed Front (West)
Scale 1:100 @ A3



Proposed Rear (East) Elevation
Scale 1:100 @ A3

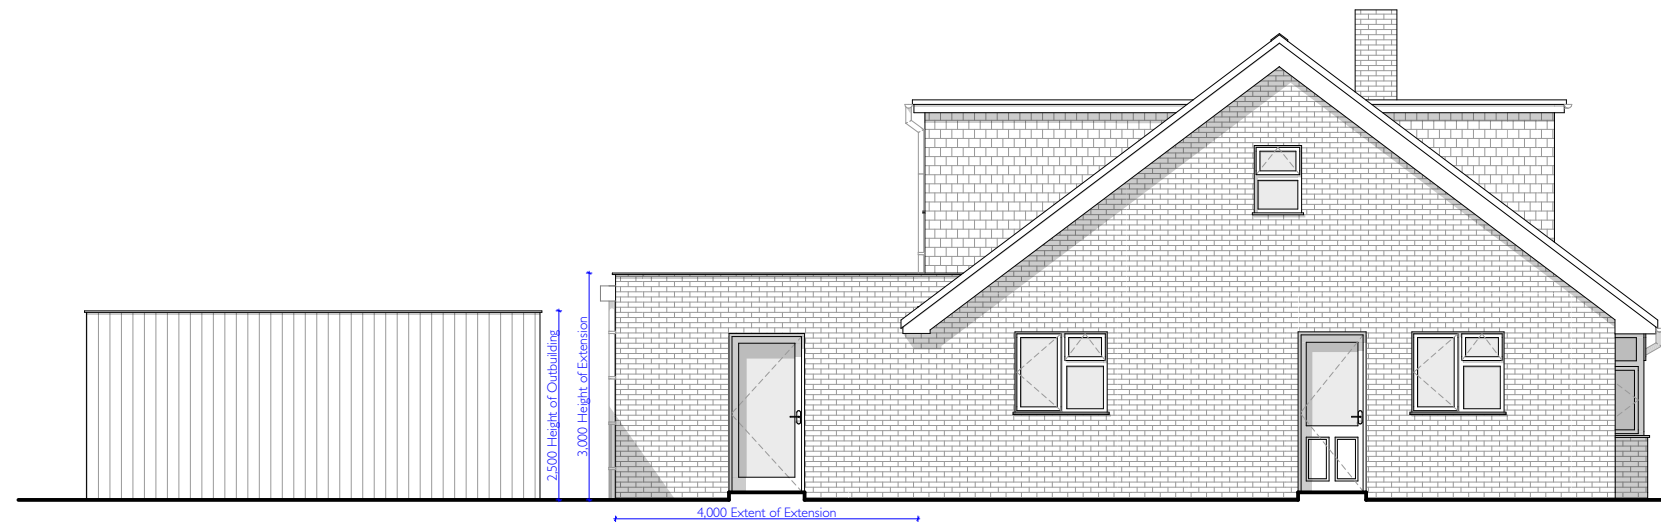

Proposed Side (North) Elevation
Scale 1:100 @ A3

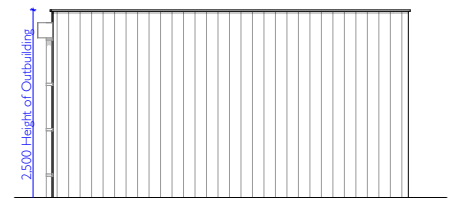

Proposed Rear (East)
Scale 1:100 @ A3



Sheridan House
112 - 116 Western Road
Hove, BN3 1DD

01273 980820
brighton@pmr-architecture.co.uk
www.pmr-architecture.co.uk

Client: Nigel Slator
Project: 40 Burnside Crescent, Lancing, BN15 9TJ
Drawing Title: Proposed Elevations
Drawing No: 25.40_PL_102
Revision:
Date: November 2025
Status: PLANNING
Scale: 1:100 @ A3

