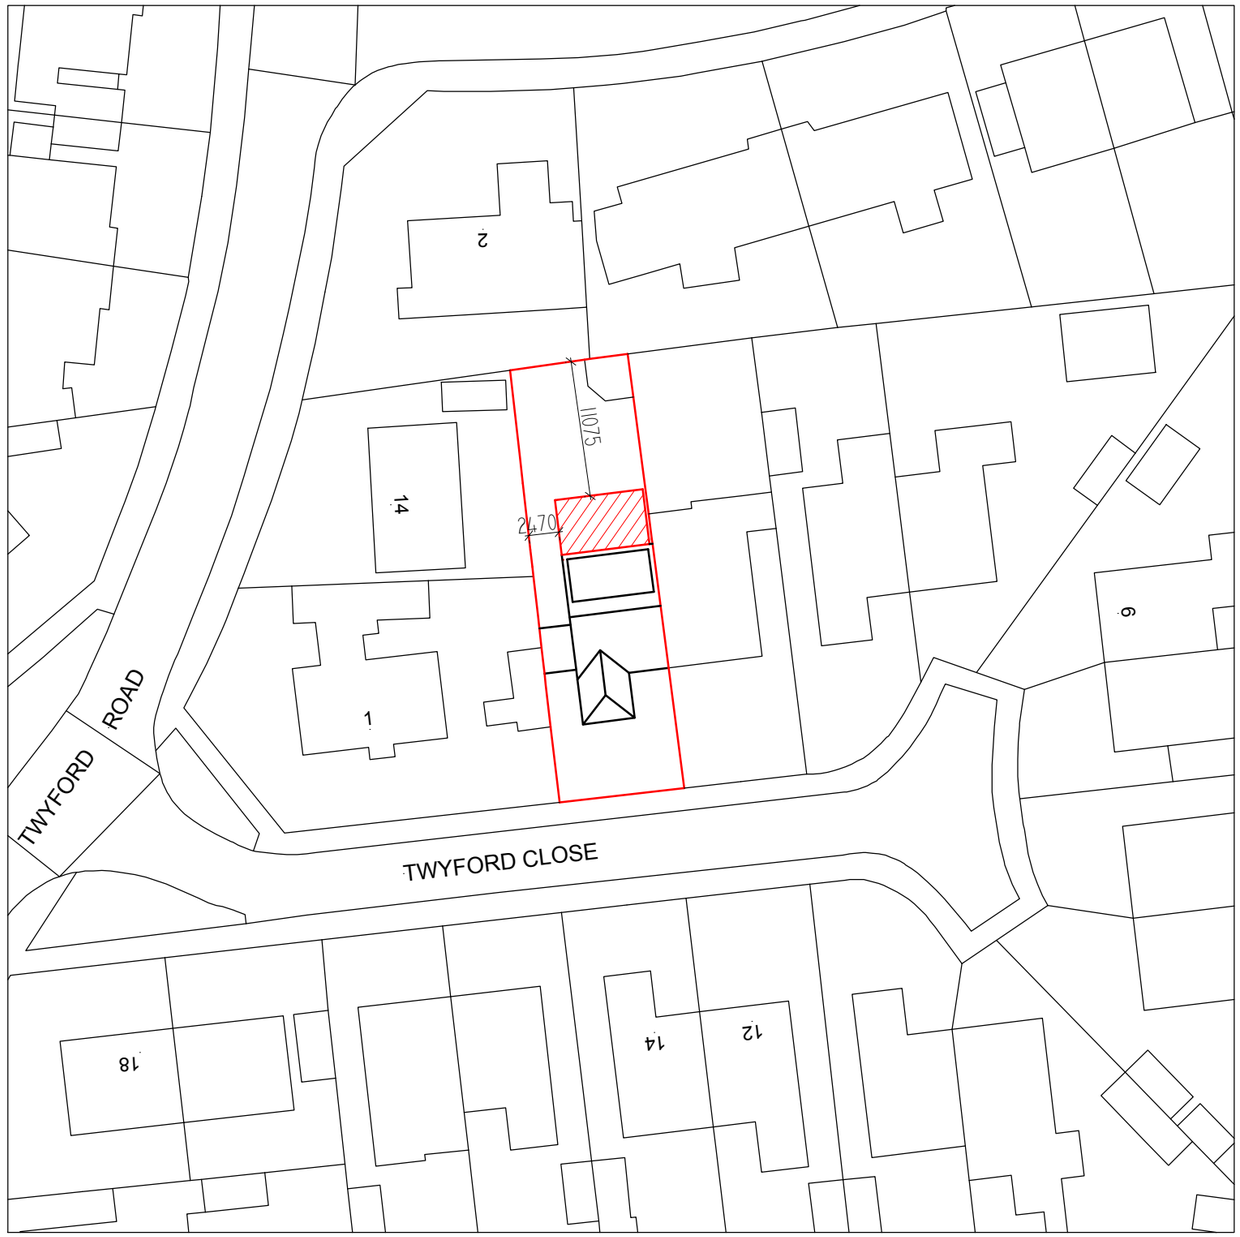


Scale 1:500

0 10 20 50

N

Rev.	Date	Description

Coastline ARCHITECTS

Contact
01903 357 047
info@coastlinearchitects.com
www.coastlinearchitects.com

client
Mr & Mrs Westwood

site address
2 TWYFORD CLOSE
WORTHING, BN13 2NY

project title
Proposed single storey rear extension and internal alterations

drawing title
BLOCK PLAN

status
PLANNING

date
29th Nov 2024

drawn by
EL

scale
1:500 @ A3

drawing no.
A-S-302