

Elevations

Scale 1:50

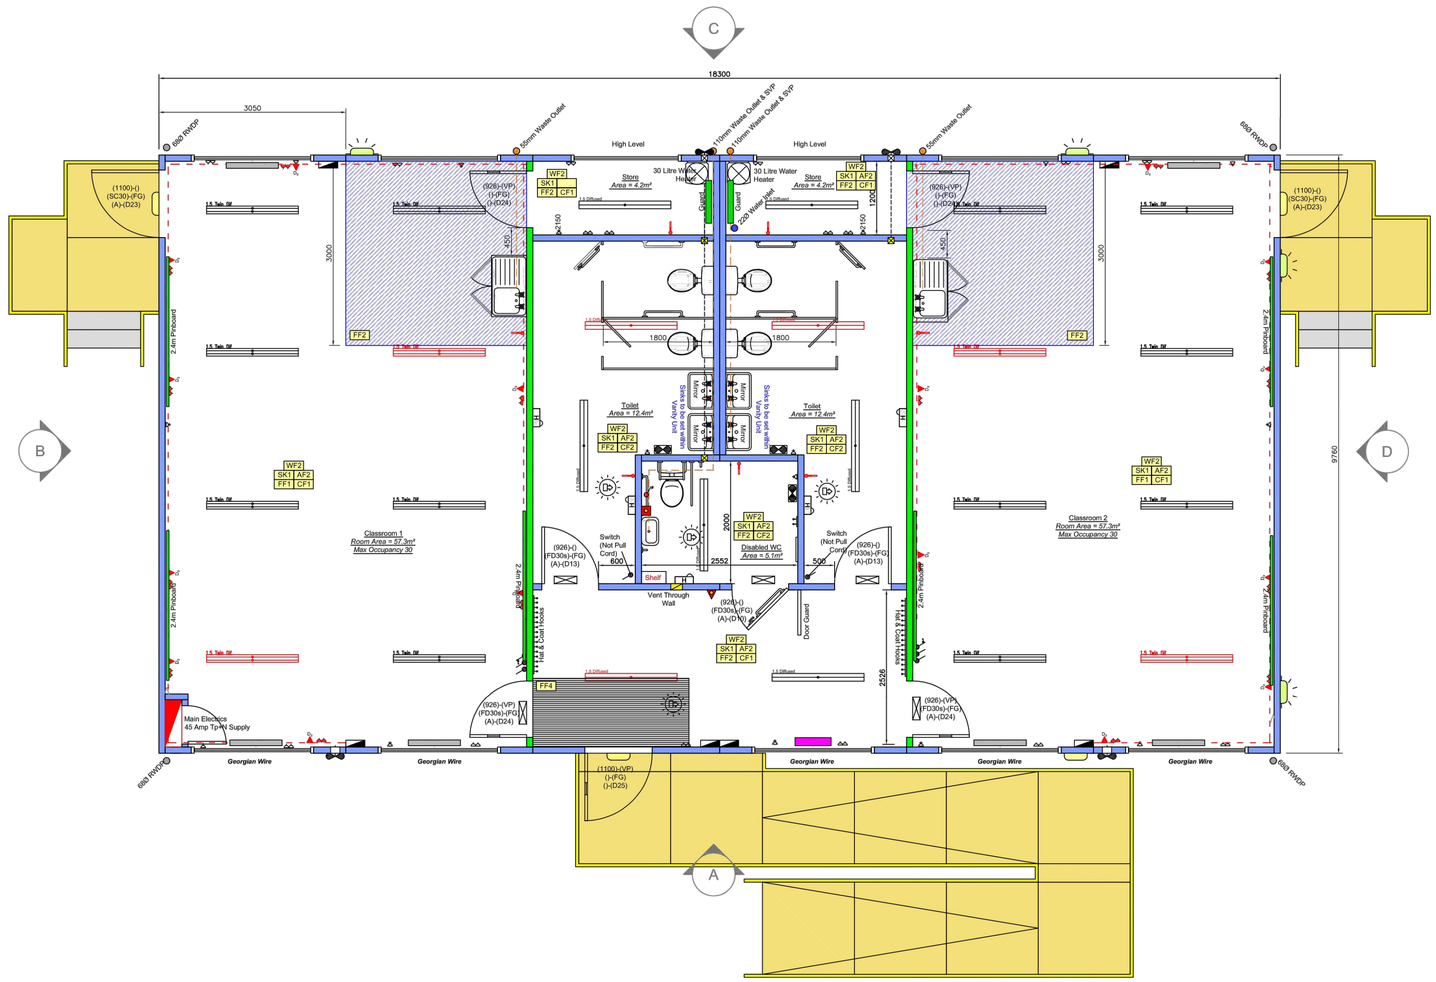

Floor Plan

Scale 1:50

T0718

- This drawing is the copyright of HNW Architects Ltd Registered No. 3589904
- All dimensions must be verified on site prior to construction.
- Do not scale this drawing except for Planning Application purposes.
- Ordnance Survey Licence No. 100000200
- Only PDF issues of this drawing are controlled. All other formats of this drawing (e.g. .dwg Autocad or .rvt Revit files) are un-controlled and are used at your own risk.
- This drawing must not be copied, transmitted or passed to a third party, without written consent.

Rev	Amendments	by	chkd	Date
P0	First issue	ML	MW	28/01/19
P1	PLANNING	ML	MW	28/01/19

Internal Finishes Schedule

Walls

WF1	Matt, Emulsion (Magnolia)
WF2	Mid Sheen, Emulsion (Magnolia)
WF3	Respatex
WF4	Matt, Emulsion (RAL 9010)

Skirtings

SK1	90mm x 12.5mm Timber, O.G. Mouldings (White Gloss)
SK2	Coved, Sit On Top (Grey)
SK3	Coved, Welded (Grey)

Architraves

AF1	Timber (White Gloss)
AF2	Timber (Oak Stain)

Flooring

FF1	Carpet, Gala 35 (Blue)
FF2	Non - Slip 2mm Safety Vinyl, Altro - Contrax Range (Grey)
FF3	Vinyl, Tarkett - Tapiflex TX243, Sapphire Range (Grey)
FF4	Entrance Barrier Matting, Heckmondwicke Range (Grey)
FF5	Carpet Tiles, (Blue)

Ceilings

CF1	Smooth Finish, Matt, Emulsion (White)
CF2	Smooth Finish, Mid Sheen, Emulsion (White)
CF3	Artex, Matt, Emulsion (White)
CF4	Artex, Mid Sheen, Emulsion (White)
CF5	White PVC Panelling

Windows

Powder Coated Aluminium Window Section

Venetian Blinds (INCLUDED)

Splash Backs To Sinks

Minimum 300mm High Wet Wall Behind Sinks and Wash Basins (White)

Doc 'M' Pack (Disabled WC)

Blue

Debris Skirt Ventilation

To Be Ventilated Both Sides To Every Module

Frost Protection

All Wet Areas To Have Remote Thermostat Installed For Frost Protection

Links Between Modules

All Knock-Through Link Heights To Be To Underside Of Window Lintel

- Temporary classroom information provided by Sibcas. Received Jan 2019, ref: '01619-SIB-00-ZZ-M3-W-001-(S0)'

west sussex county council

multi disciplinary consultant PARTNERSHIP

0m 500mm 1m 2.5m 5m

Scale 1:50

Project
WSCC
Sompting Village Primary School

Drawn By	Checked By	HNW Project No.	Date Created
ML	MW	18038	JAN 2019

Scale
A1- 1:50

Drawing Title
TEMPORARY CLASSROOM
PROPOSED FLOOR PLAN
& ELEVATIONS

Drawing Status: PLANNING
Revision: P1

Drawing Number
18038-HNW-T1-ZZ-DR-A-2200

61 North Street, Chichester, West Sussex, PO19 1NB

hnw architects