~~DO NOT SCALE FROM THIS DRAWING~~

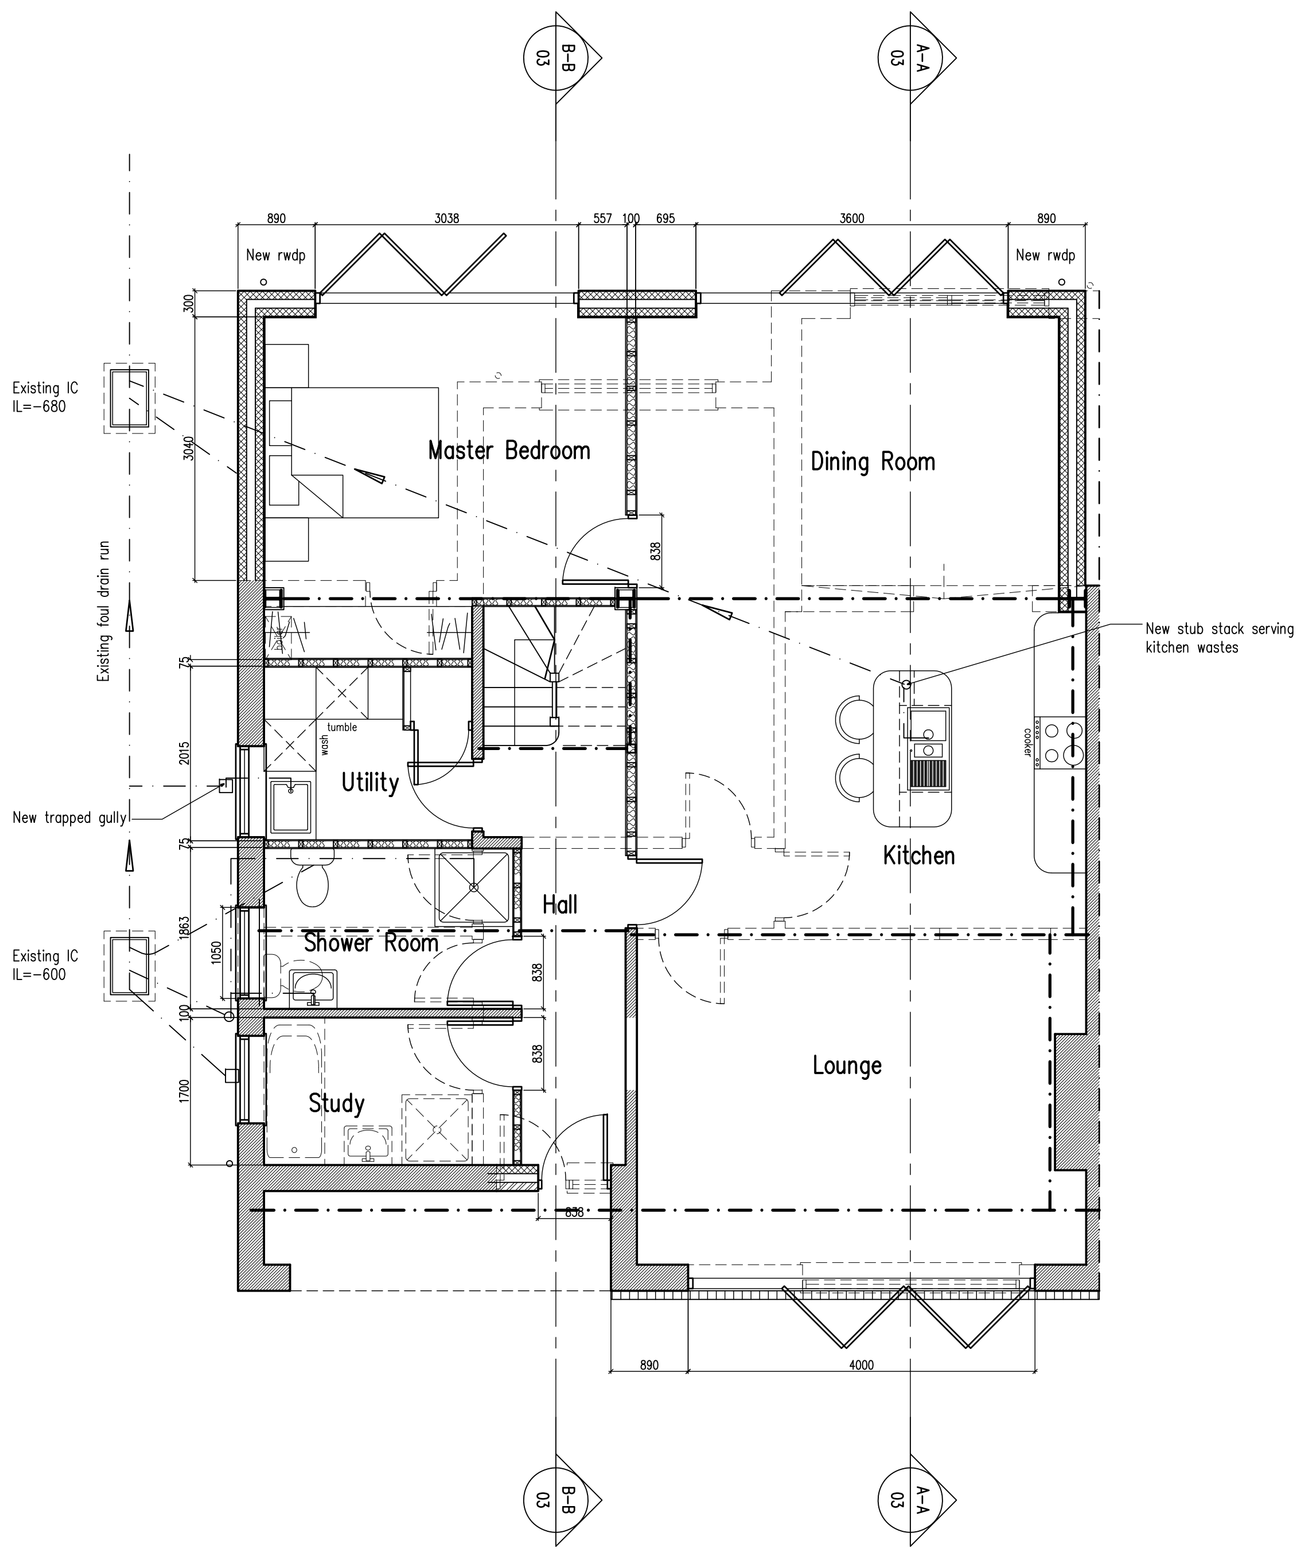

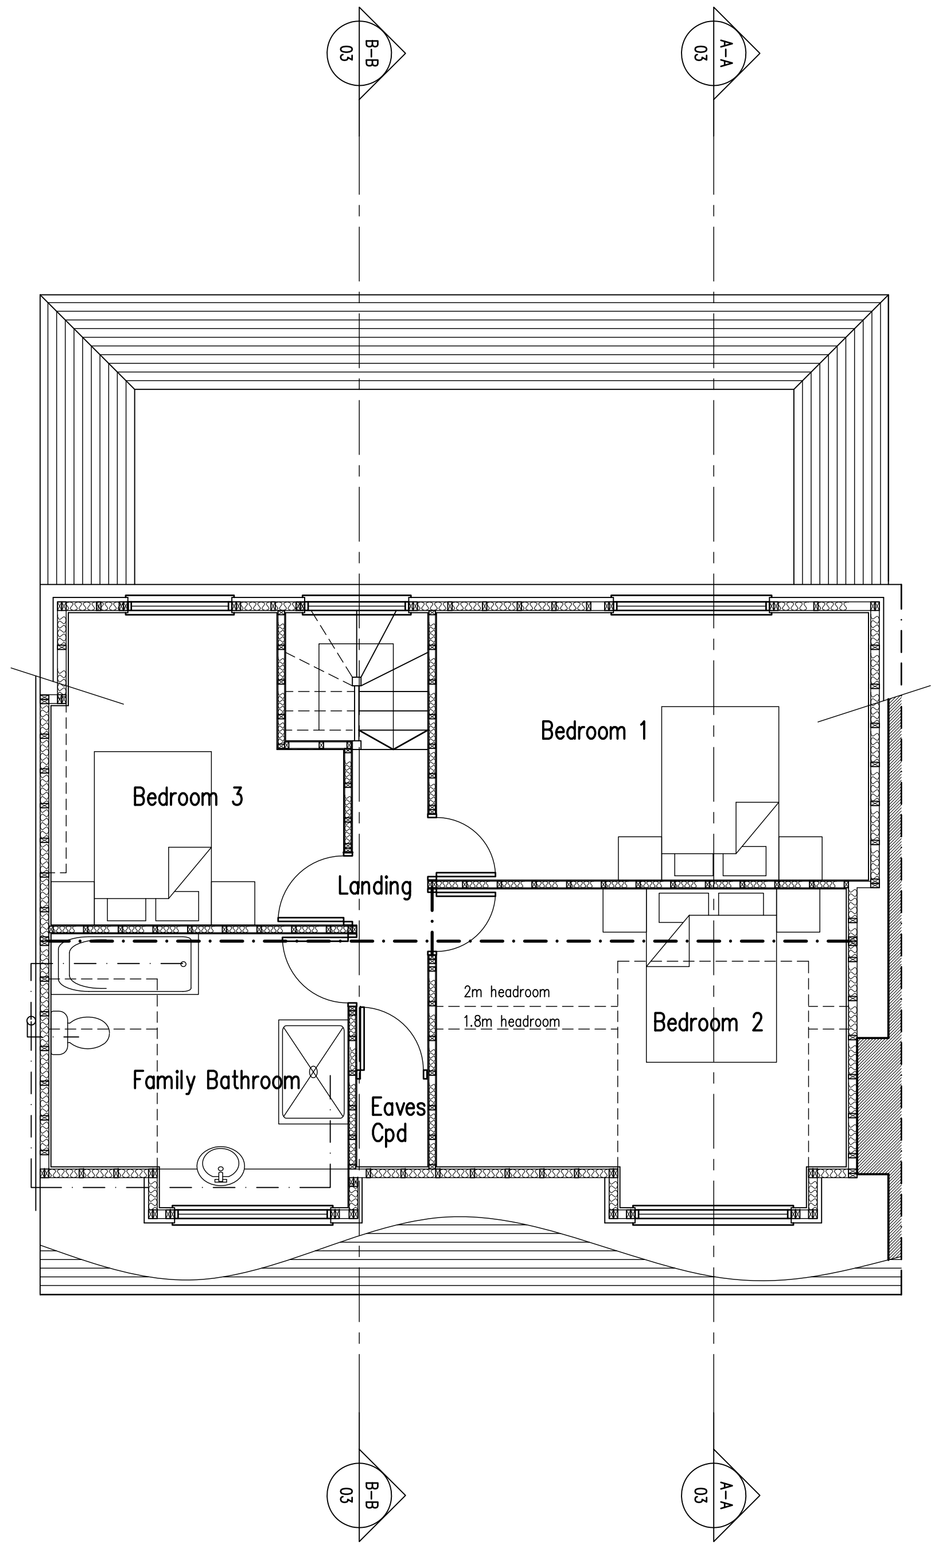

1m 2m 3m 4m 5m 6m 7m 8m 9m 10m

1:50 Scale Bar

Ground Floor Plan

First Floor Plan

C	25.1.19	Construction detail added
B	10.7.17	Rear bifolds increased in width
A	05.07.17	Layout amended to clients requirements

Proposed Extension & Conversion Of Roof Space At: 6 Fowey Close, Shoreham-By-Sea, West Sussex

rja Planning & Building Consultants Ltd.
1st Floor
10 High Street
Shoreham-By-Sea
West Sussex BN43 5DA
t: 01273 467297 mob: 07971 375739
e: rex@rjapbc.co.uk web: www.rjapbc.co.uk

Chartered Institute of Architectural Technologists

PROJECT: 6 Fowey Close, Shoreham–By–Sea, West Sussex

DRAWING TITLE: Proposed Floor Plans

CLIENT: Mr & Mrs R. Robinson

DWG NO: 17643–01

REVISION: C

SCALE: 1:50 @ A1

DATE: 15.06.17

DRAWN: rex