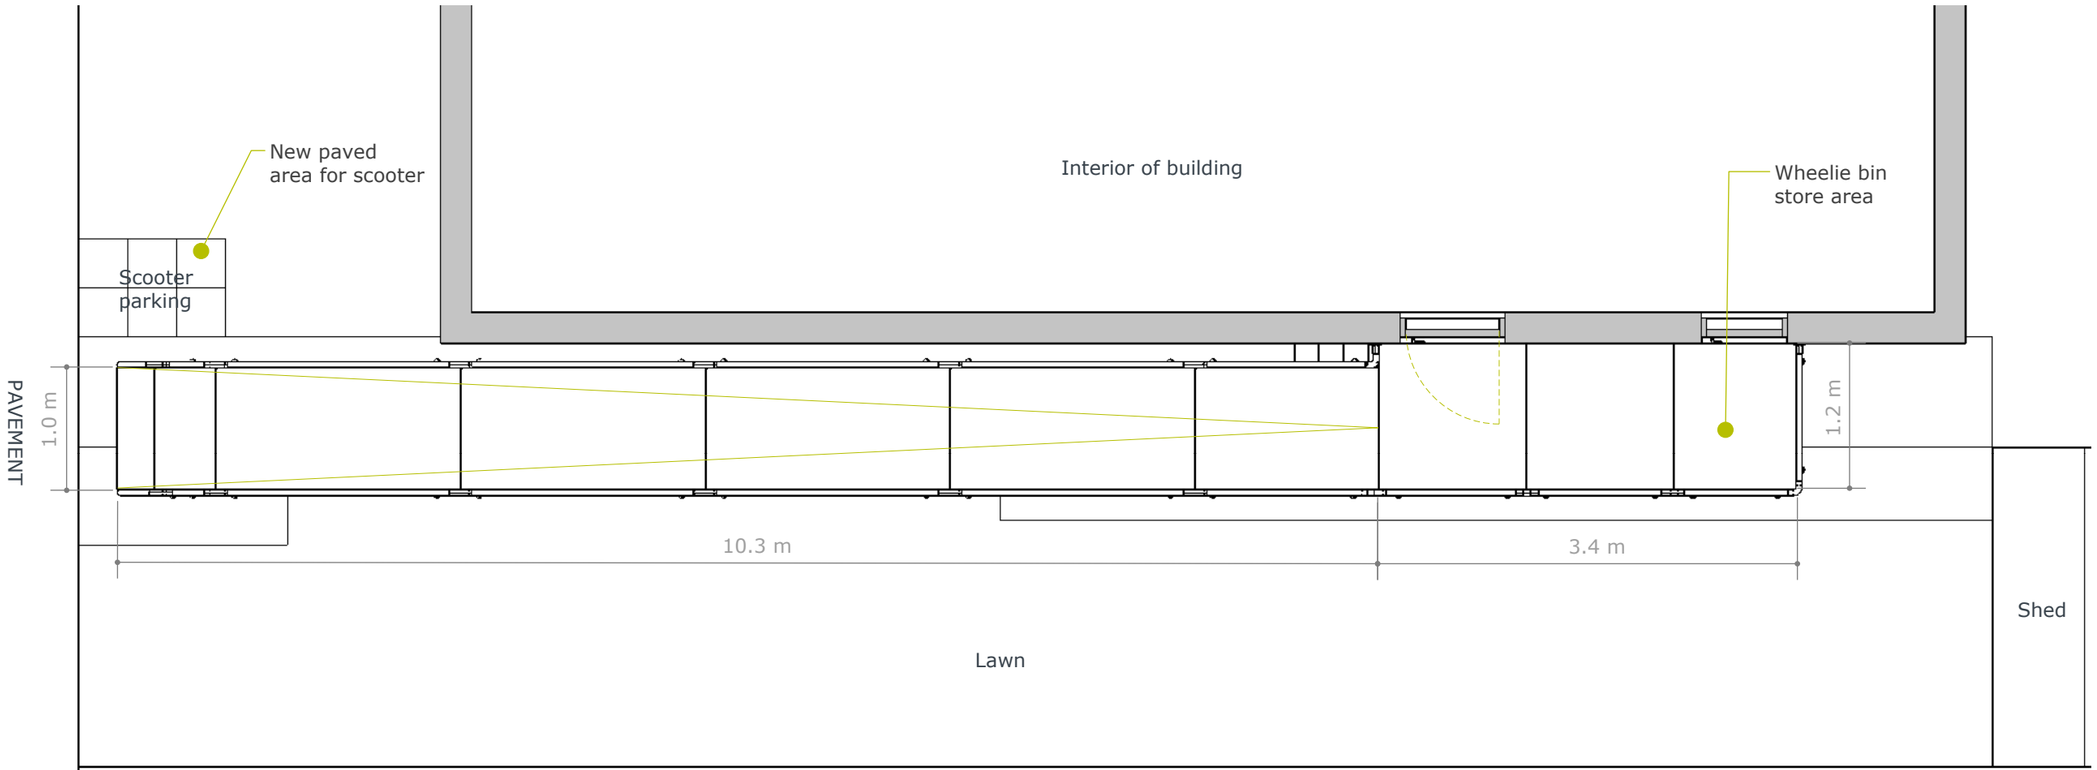


Rapid Ramp®
10 Menzies Road
Ponswood Industrial Estate
St Leonards On Sea
TN38 9BB

**01424 714 646**
www.rapidramp.co.uk
sales@rapidramp.co.uk

*Drawing name:*
JPM689 12 Haigh Close Broadway Mobile Home Park Lancing BN15 8NR

*Title:*
Plan as Proposed

| | |
|---|---|
| *Page:* | 01 |
| *Version:* | 02 |
| *Gradient:* | 1:15 |
| *Scale:* | 1:50@A3 |
| *Current date:* | 08/10/2020 |

*The 3D view provided with this drawing is an illustration only and is not part of the contract*

A3