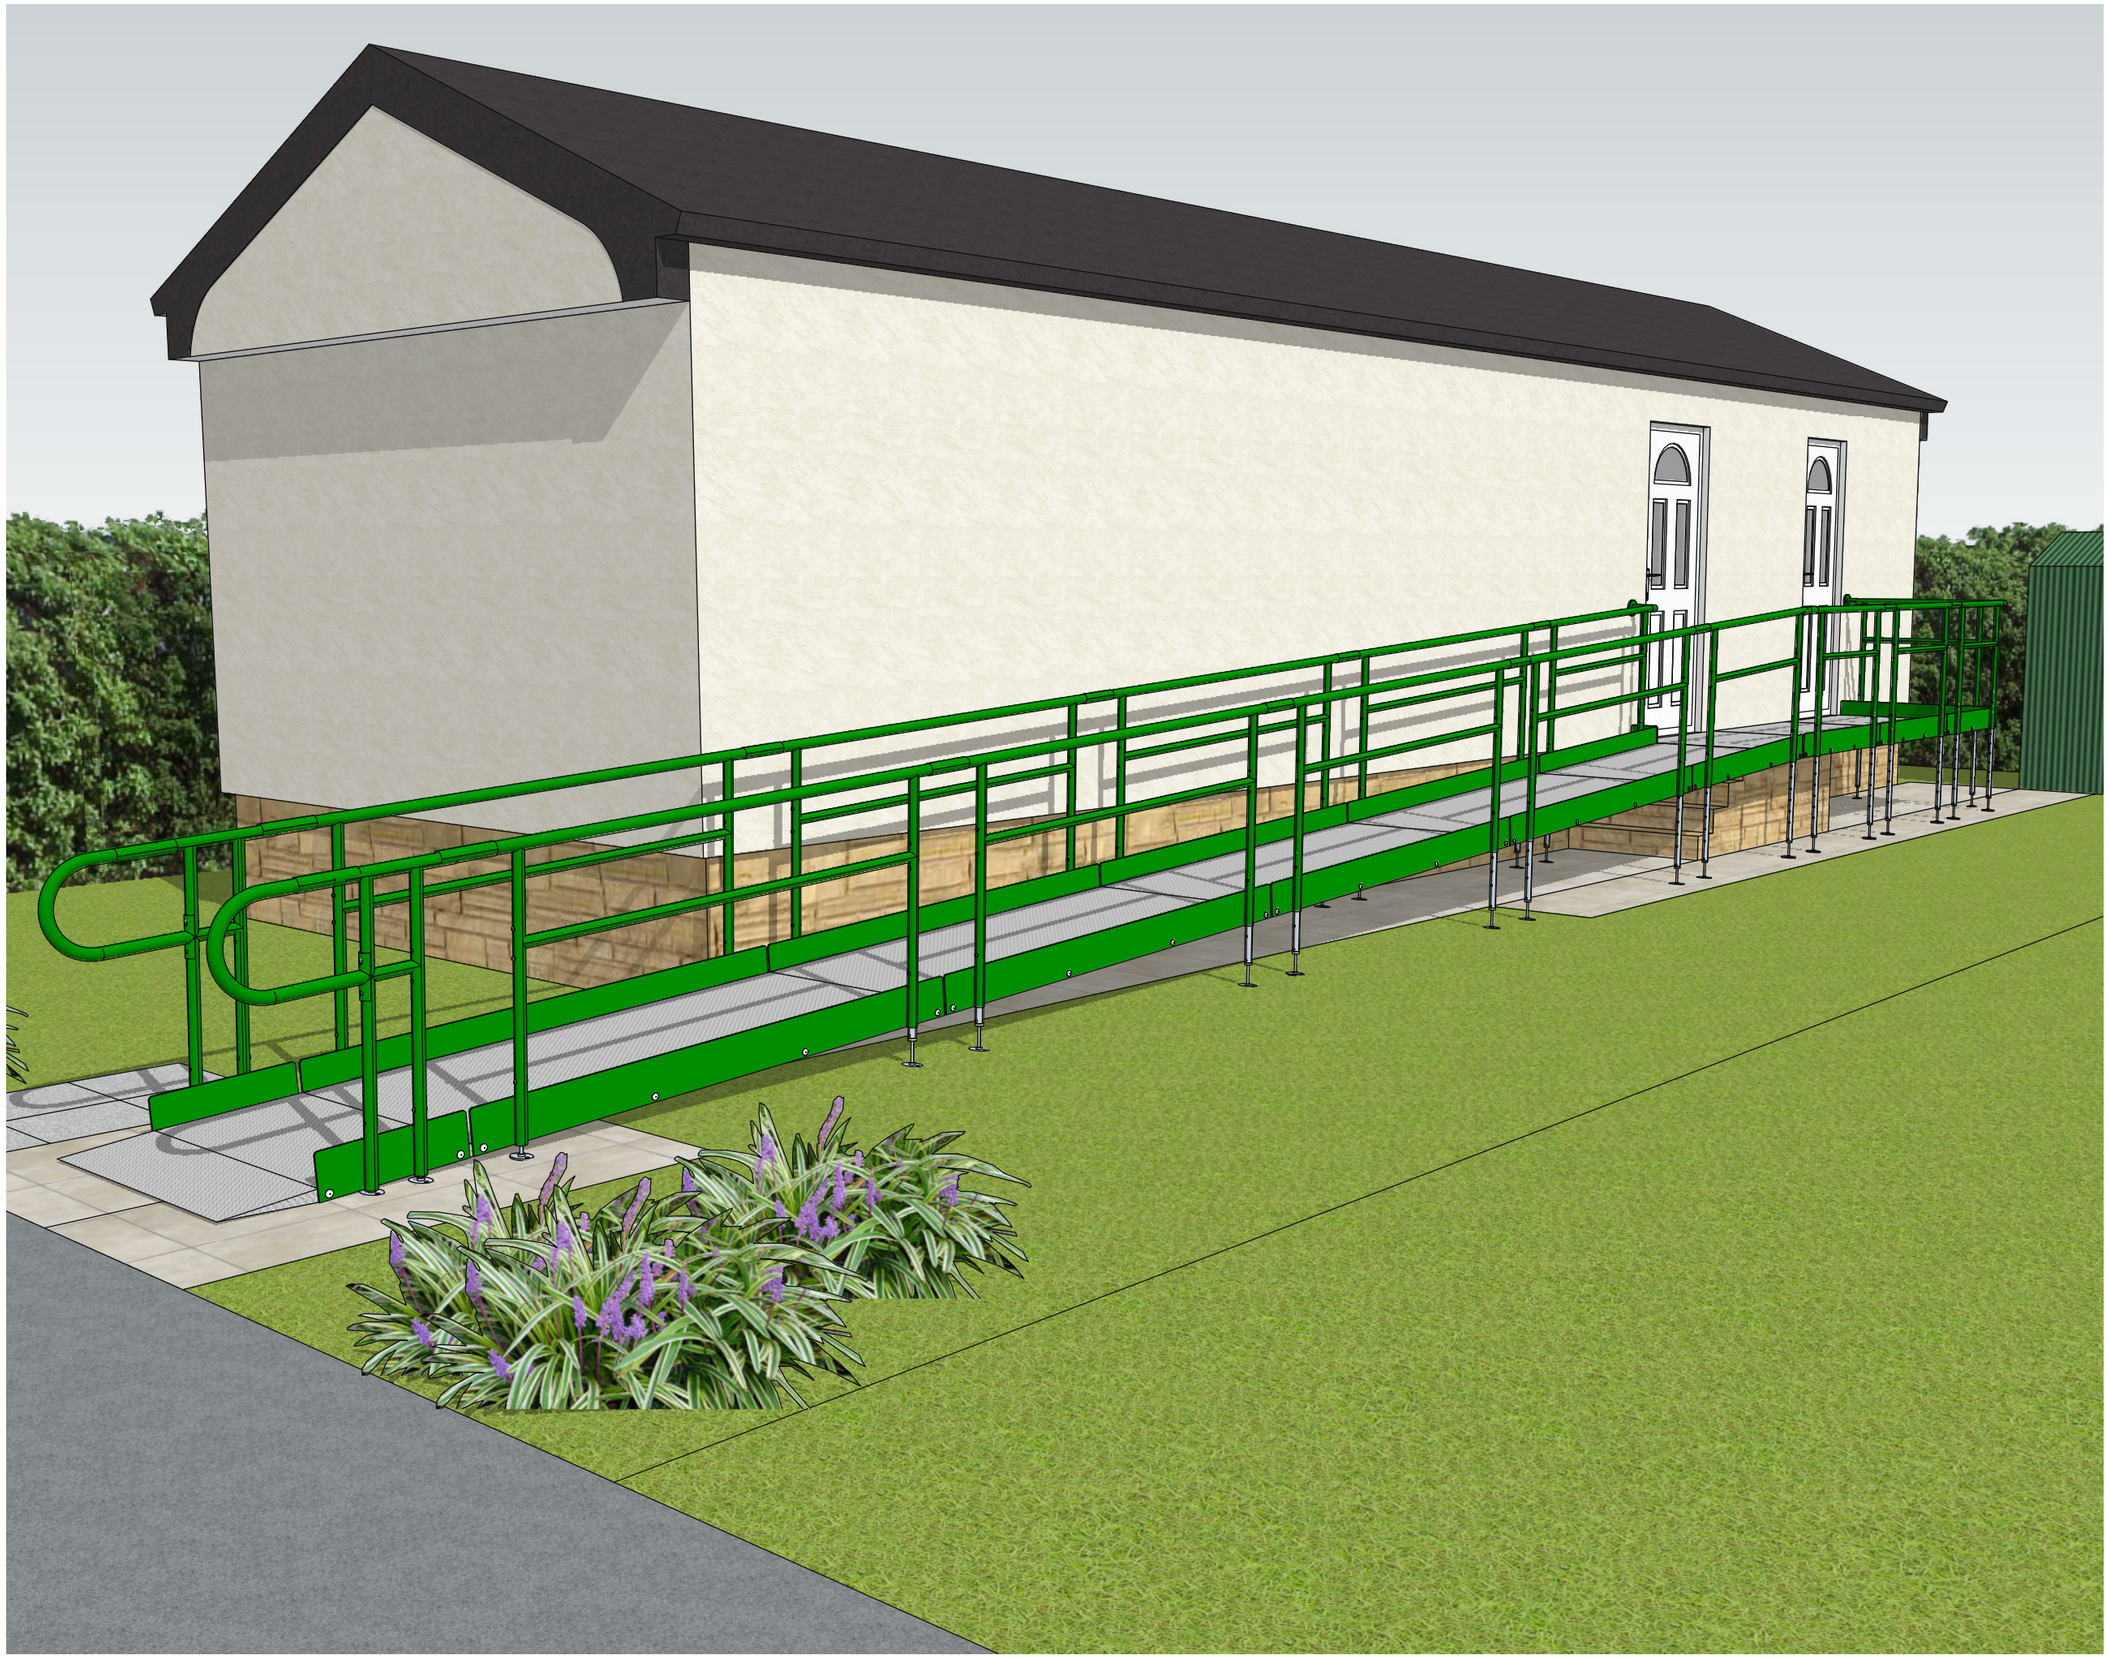

Rapid Ramp

THE **EXPERTS** IN MODULAR RAMPS

Rapid Ramp®
10 Menzies Road
Ponswood Industrial Estate
St Leonards On Sea
TN38 9BB

01424 714 646
www.rapidramp.co.uk
sales@rapidramp.co.uk

Drawing name:
JPM689 12 Haigh Close Broadway Mobile Home Park Lancing BN15 8NR

Title:
Perspective as Proposed

Page:	02
Version:	01
Gradient:	1:15
Scale:	1:50@A3
Current date:	08/10/2020

The 3D view provided with this drawing is an illustration only and is not part of the contract

A3