
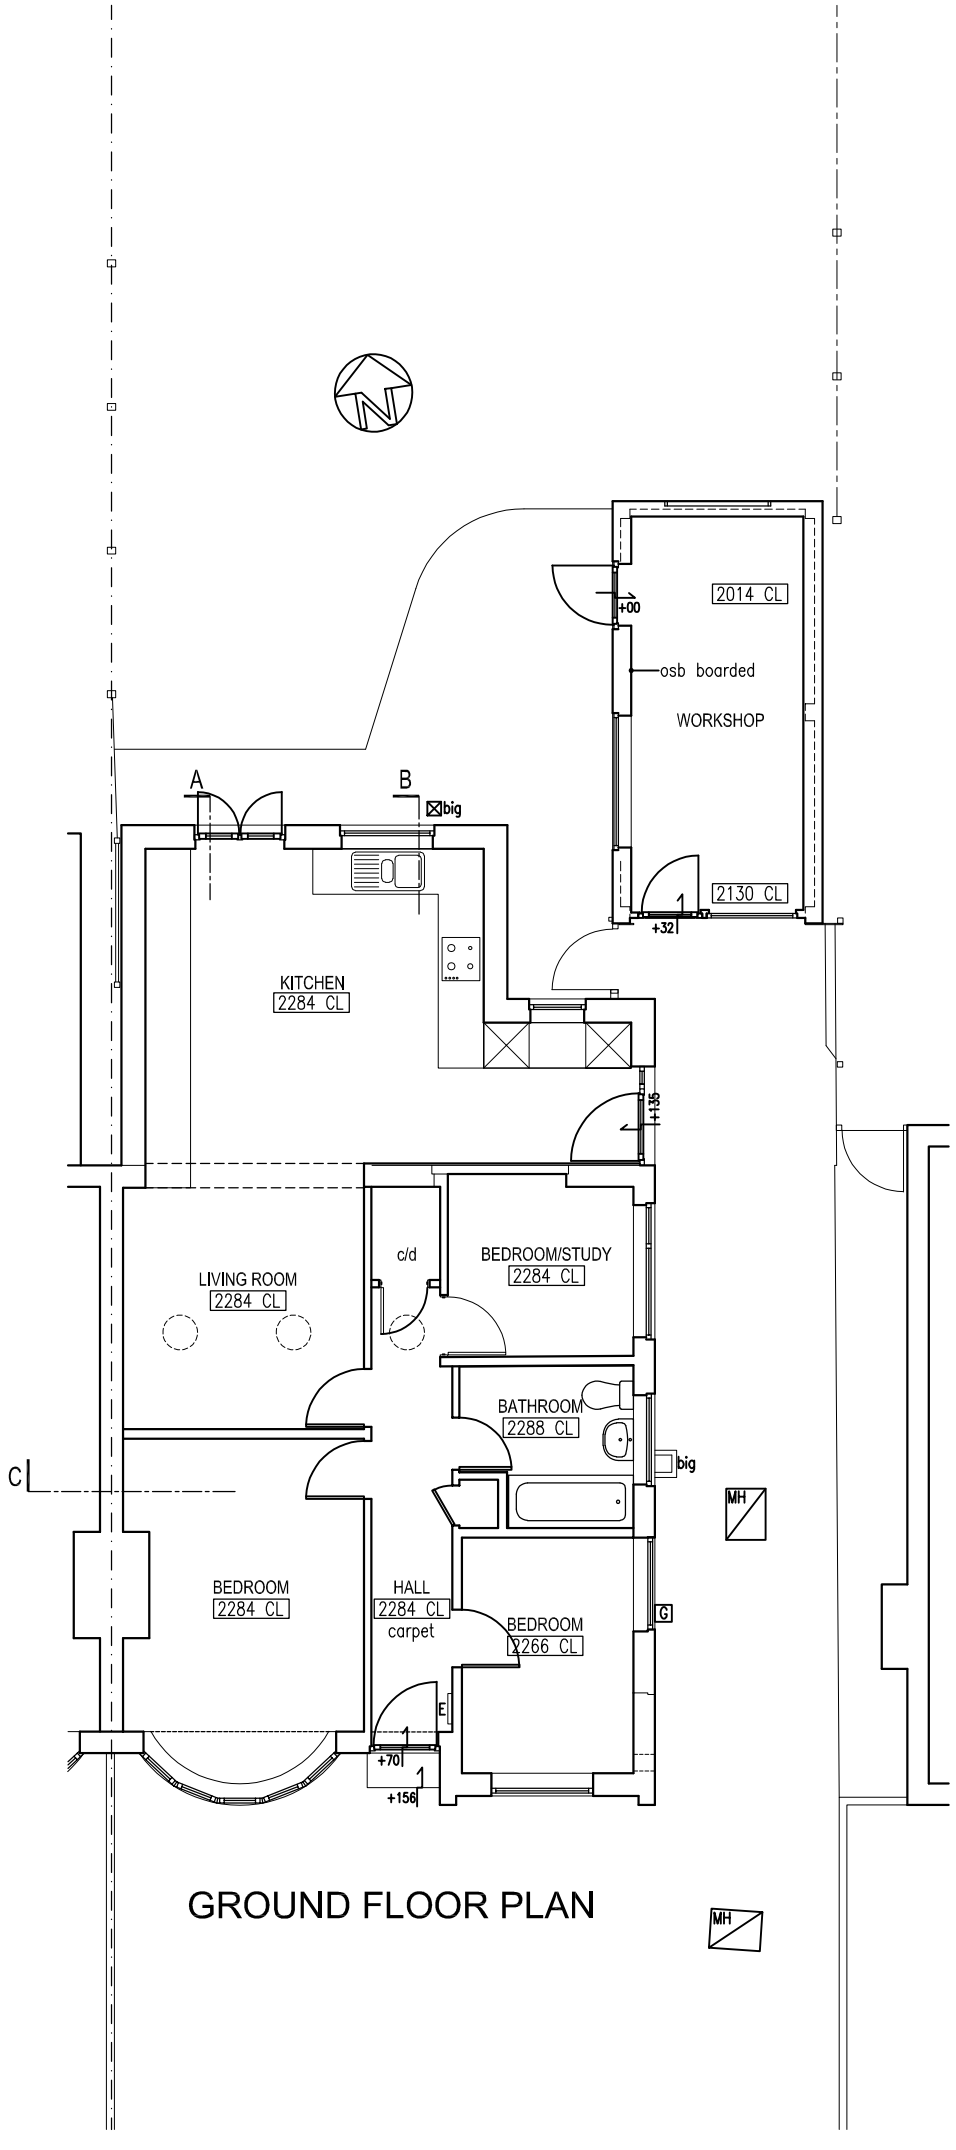


GROUND FLOOR PLAN

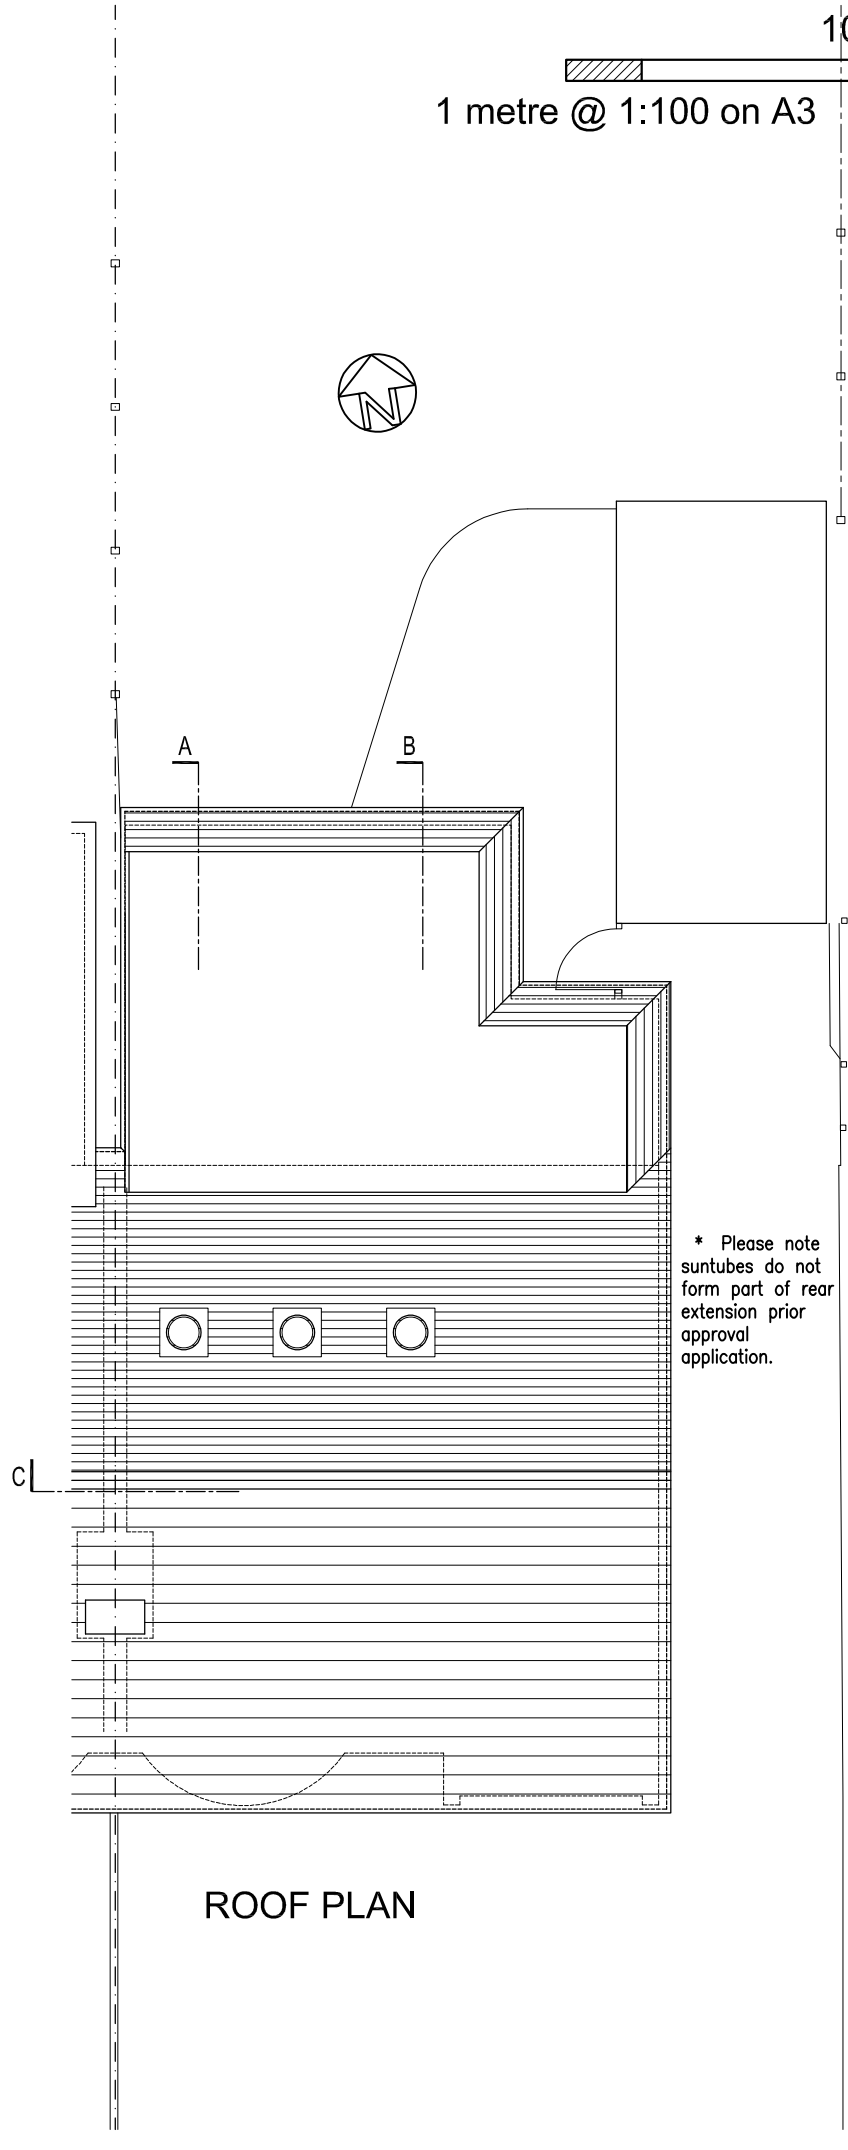

ROOF PLAN

10 metres @ 1:100 on A3

1 metre @ 1:100 on A3

* Please note suntubes do not form part of rear extension prior approval application.

A 02.04.25 Suntubes not part of rear extension application

rev.	date

These drawings should be approved by Local Authority Building Control or other appropriate checking Authority prior to commencement of the work.

No dimensions to be scaled from this drawing.
All dimensions to be checked on site.
This drawing is copyright.

client
Heather Tinney

project
10 Hammy Way
Shoreham-by-Sea

drawing
Proposed Plans

scale 1:100@A3 date 24.02.2025

drawn CH

9 Kenton Road
Hove, East Sussex
BN3 4PG
tel: 01273 298217
fax: 01273 298217
e-mail: info@clairehaigharchitects.co.uk

Claire Haigh
Associates Ltd

CH 1273 /004 rev. A