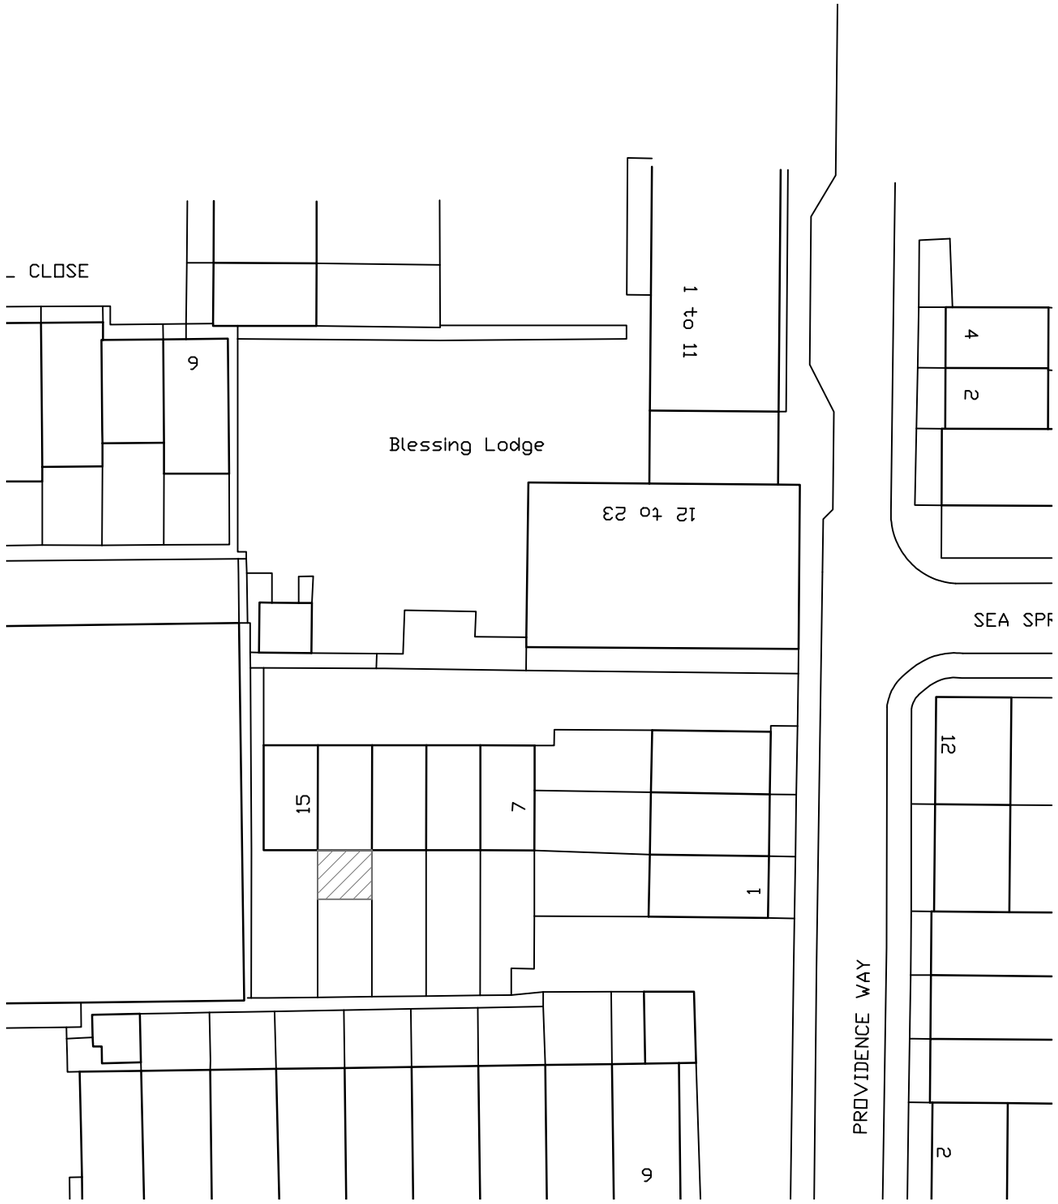

Block Plan @ 1:500

0 10 25m

Scale 1:500

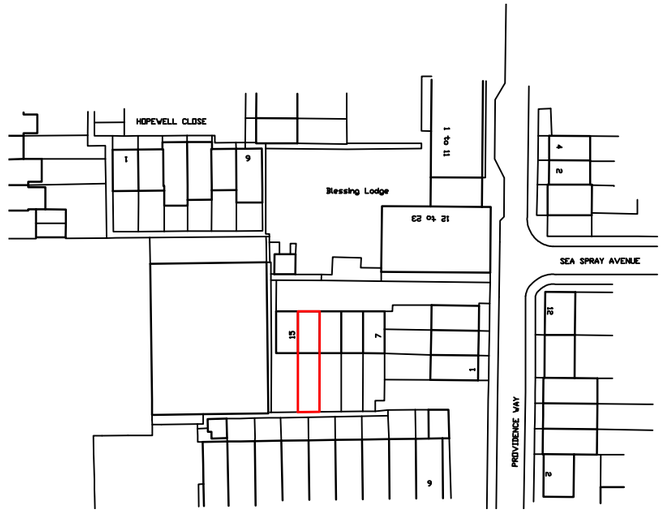

Location Plan @ 1:1250

0 10 20 30 50m

Scale 1:1250

N

Rev	Description	Date

Job Reference	Client
Extension 13 Providence Way Shoreham Beach	Ms Gordon
Drawing Title	**Drawing No** / **Rev**
Site Plans	ADC 1645 / LP

Date	Scale	Dwg Size	Plot Style	Drawn	Checked
14.03.25	1:1250/500	A3	ADC+red	LD	AD

All dimensions to be checked on site and do not scale from this drawing. This drawing should be approved by Local Authority Building Control or other appropriate checking authority prior to commencement of work. This drawing should not be reproduced without the prior consent of the author

ADC Alistair Dodd Consulting

Architectural Services

Citibase Brighton . 95 Ditchling Road
Brighton . East Sussex . BN1 4ST
Tel: 01273 558330
Email: info@adcbrighton.co.uk
www.adcbrighton.com