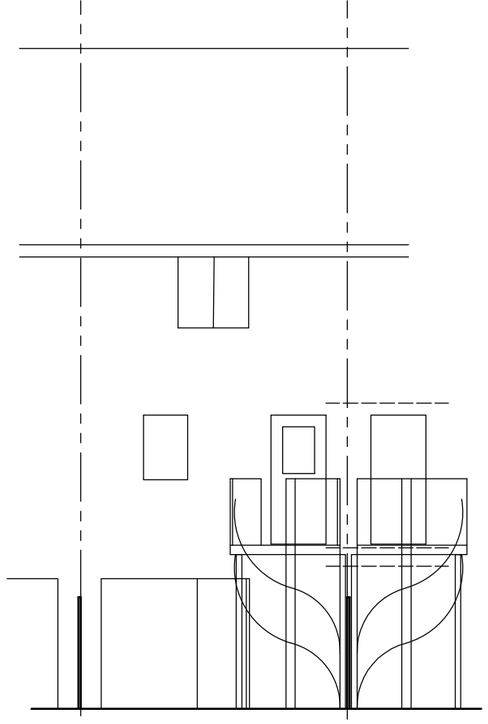

Rear (South) Elevation @ 1:100

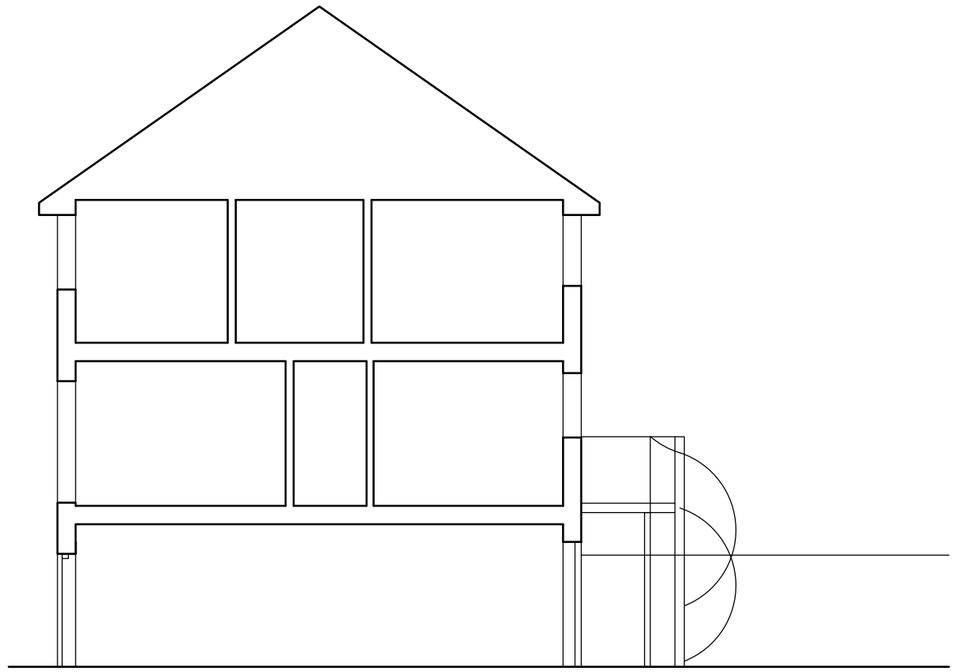

Side (East) Elevation/Section @ 1:100

Looking from 15 Providence Way

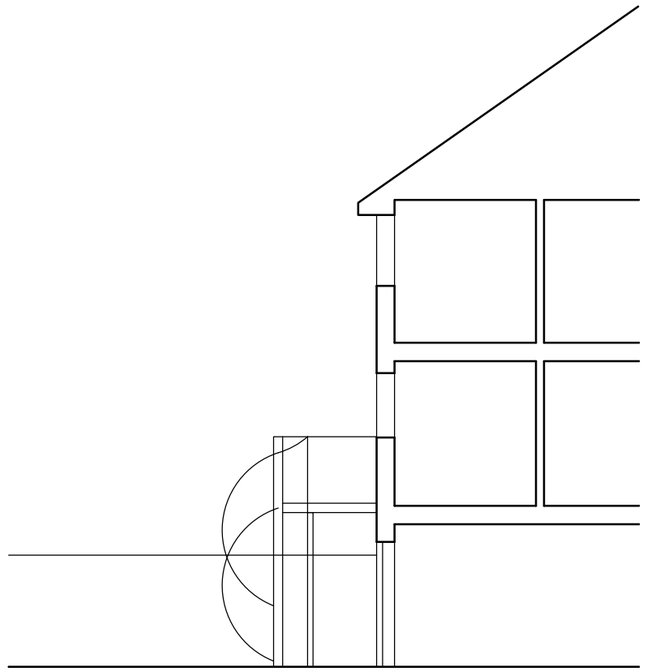

Side (West) Elevation/Section

@ 1:100 Looking from 11 Providence Way

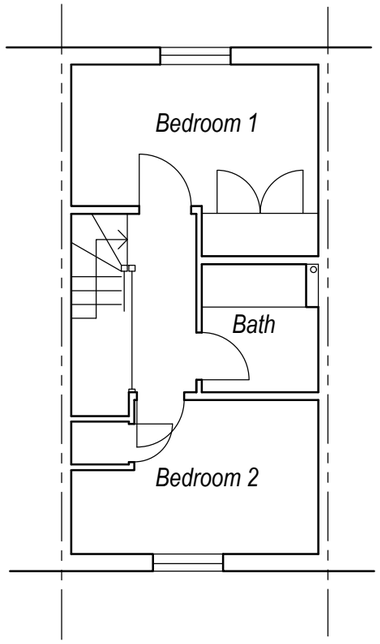

Second Floor Plan @ 1:100

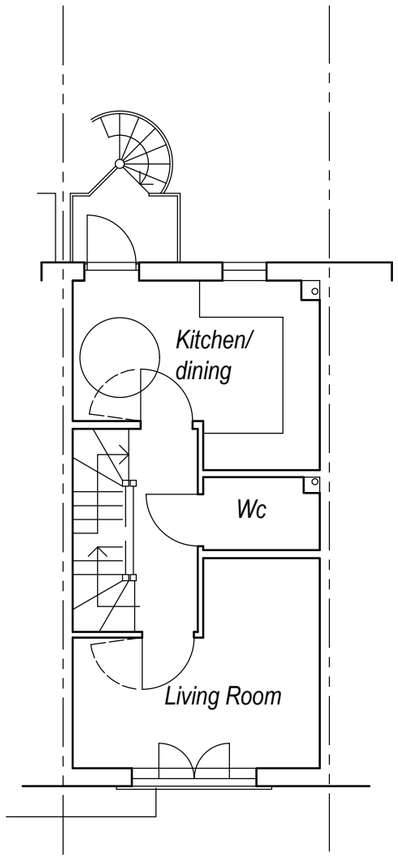

First Floor Plan @ 1:100

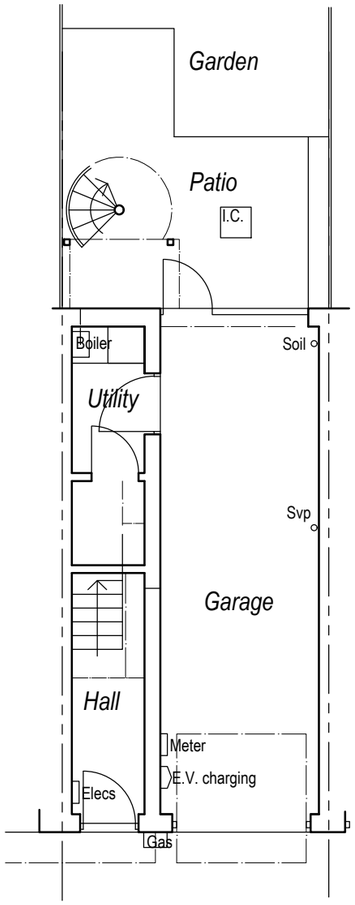

Ground Floor Plan @ 1:100

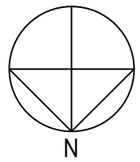



Scale 1:100

Rev	Description	Date
B	Elevations re-titled	31.03.25
A	Elevations added	21.02.25

Job Reference	Client
Extension 13 Providence Way Shoreham Beach	Ms Gordon
Drawing Title	**Drawing No / Rev**
As Existing	ADC 1645 / 01 B

Date	Scale	Dwg Size	Plot Style	Drawn	Checked
10.03.25	1:100	A3	ADCgreyscale	LD	AD

All dimensions to be checked on site and do not scale from this drawing. This drawing should be approved by Local Authority Building Control or other appropriate checking authority prior to commencement of work. This drawing should not be reproduced without the prior consent of the author

ADC Alistair Dodd Consulting

Architectural Services

Citibase Brighton . 95 Ditchling Road
Brighton . East Sussex . BN1 4ST
Tel: 01273 558330
Email: info@adcbrighton.co.uk
www.adcbrighton.com