0m 1:100 Scale 10 m

Bar

ADUR & WORTHING PLANNING SERVICES	
PLAN	AWDM/0330/16
DATE	- 8 MAR 2016
VALID	

Existing Front Elevation

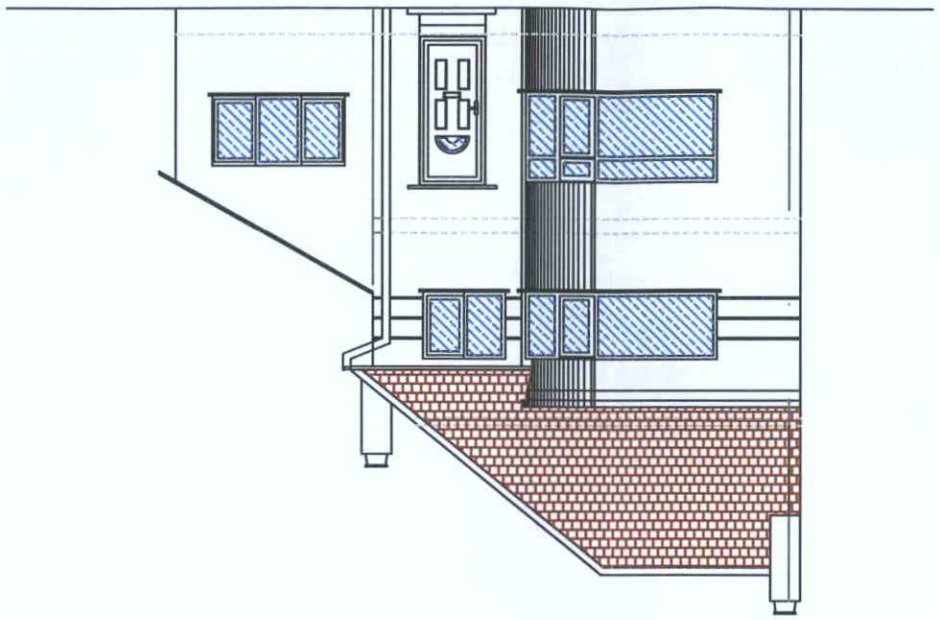

Proposed Cross Section A

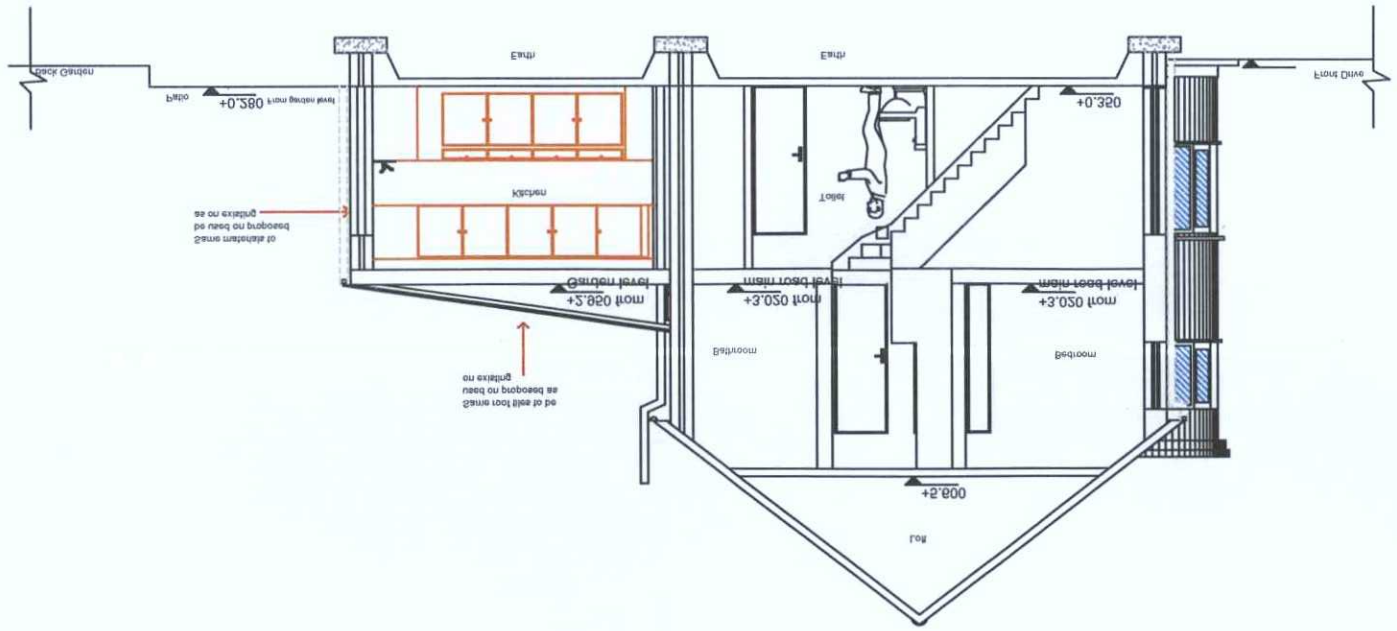

Existing Cross Section A

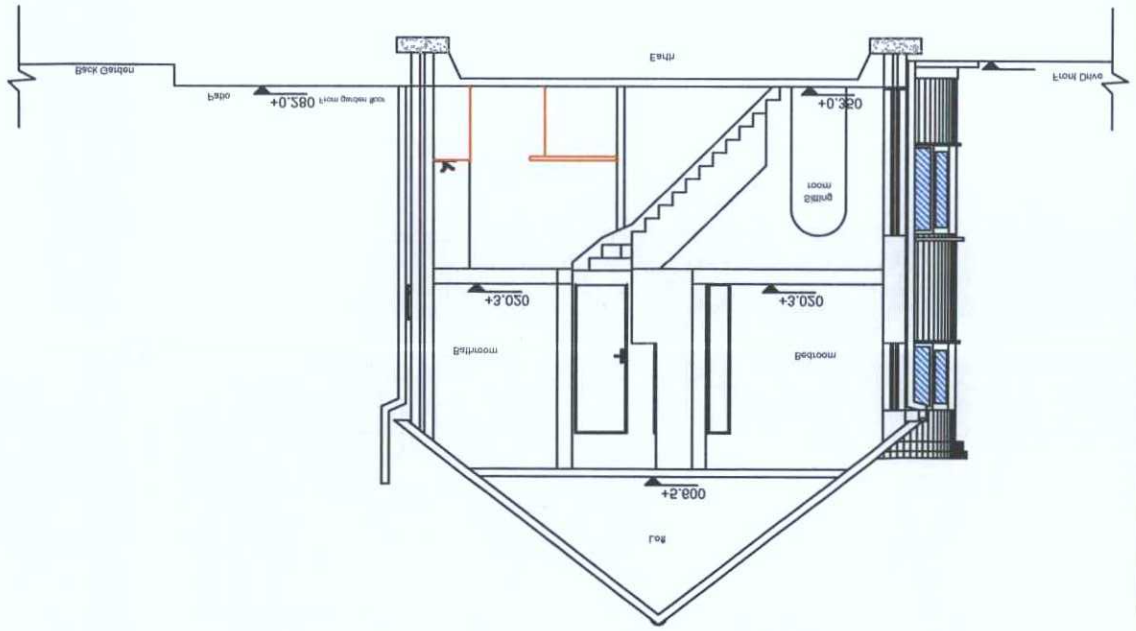

AMENDMENT.

Ref: 4GA Back Ex.

Scale 1:100 @A3

Drawn by: A.T. Ahmad Aduorof.	Date: 08\03\2016

SITE \ PROPERTY:
4 George V Avenue
Lancing
West Sussex
BN15 8NG

Existing and Proposed Cross Section.

Drawing Name:
Existing Front Elevation.

Chassan Consulting
Architectural Technologies
Tel 07788 67 606
info@chassanconsulting.com

~~GENERAL NOTES:~~

This drawing is copyright of Chassan Consulting and should not be reproduced without the permission of Chassan Consulting. This drawing must be read in conjunction with the Structure Engineer's report, Specification (Part of Planning Application document) and all other relevant documents and drawings.

Chassan Consulting accepts no liability for any expense, loss or damage of whatsoever nature and however arising from any variation made to this drawing, or in the execution of the work to which it relates and which has not been referred to them without their approval obtained.