AMENDMENT.

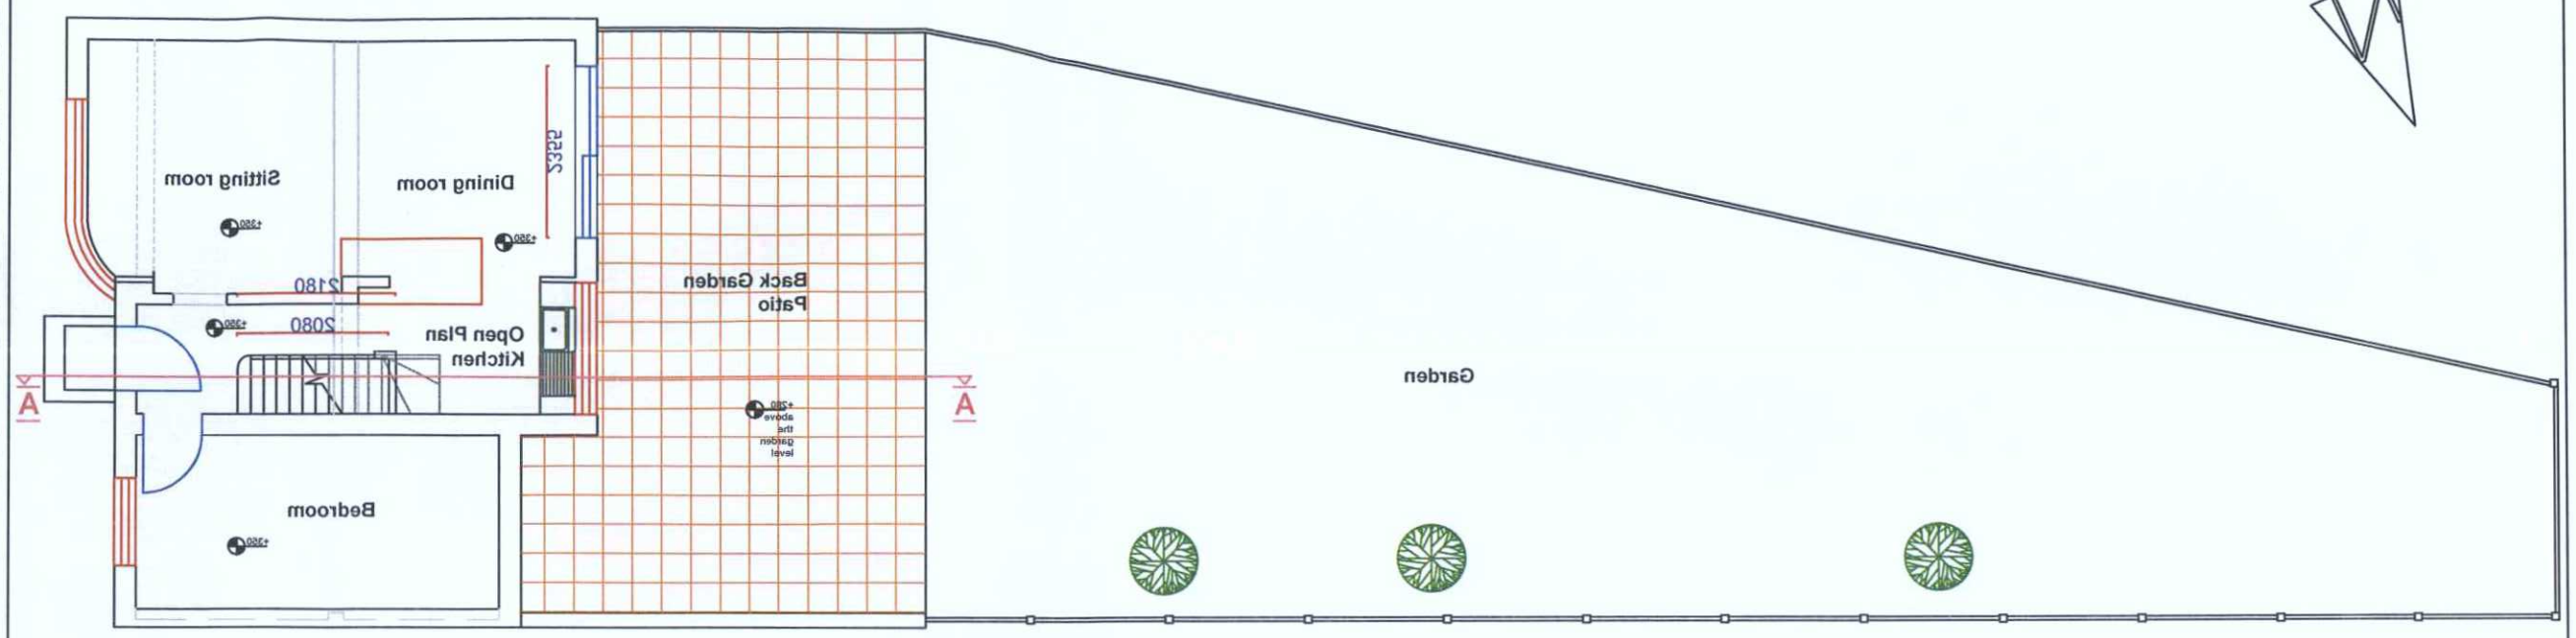

Existing Ground Floor

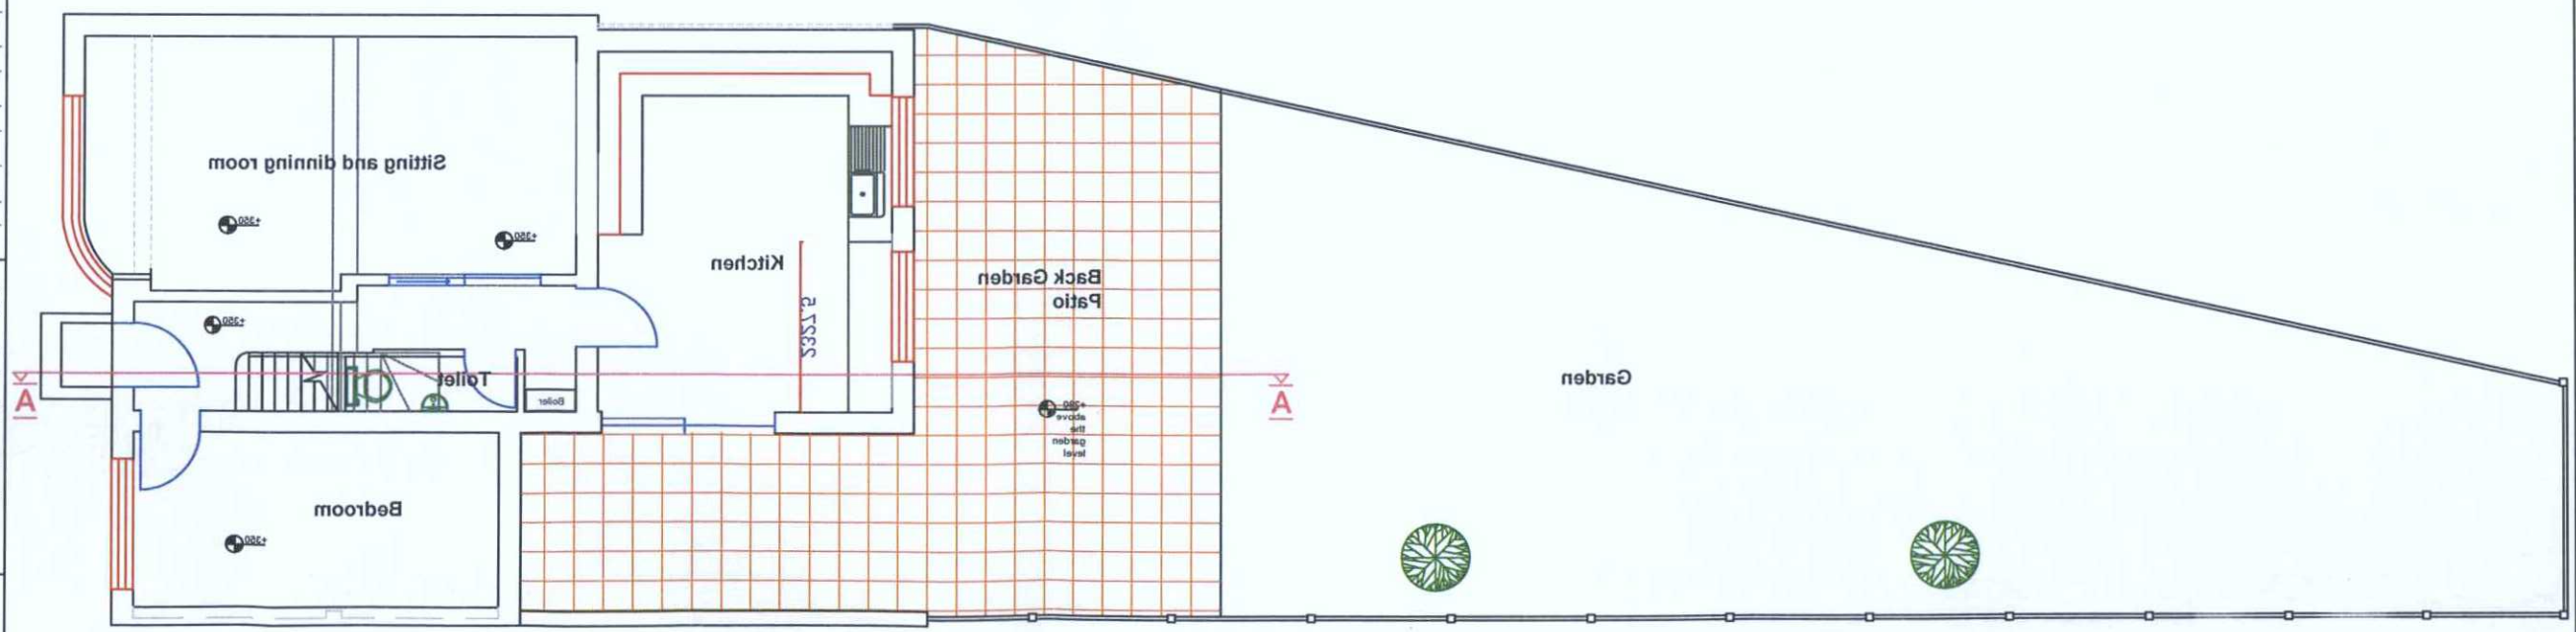

Proposed Ground Floor

ADUR & WORTHING PLANNING SERVICES	
AWDM/0330/16	PLAN
- 8 MAR 2016	DATE VALID

Bar

0m 1:100 Scale 10 m

GENERAL NOTES:

This drawing is copyright of Ghassan Consulting and should not be reproduced without the permission of Ghassan Consulting. This drawing must be read in conjunction with the Structure Engineer's report, Specification (Part of Planning Application document) and all other relevant documents and drawings.

Ghassan Consulting accepts no liability for any expense, loss or damage of whatsoever nature and however arising from any variation made to this drawing, or in the execution of the work to which it relates and which has not been referred to them without their approval obtained.

Ghassan Consulting
Architectural Technologist
Tel: 07789 67 000
info@ghassanconsulting.com

Drawing Name:
Existing and Proposed Ground floor plan.

SITE \ PROPERTY:
4 George V Avenue
Lancing
West Sussex
BN15 8NG

Drawn by:	Date:
A.T. Ahmad Aburorf.	08\03\2016

Scale 1:100 @A3
Ref: 4GA, Back Ex.