REVISION AMENDMENT

A. HATCHED HOME DELIVERY AREA REMOVED FROM PARKING PLAN 14.08.16

ADUR & WORTHING PLANNING SERVICES
PLAN AWDM/1019/16
RECD 15/5/16

EXISTING CAR PARK PLAN

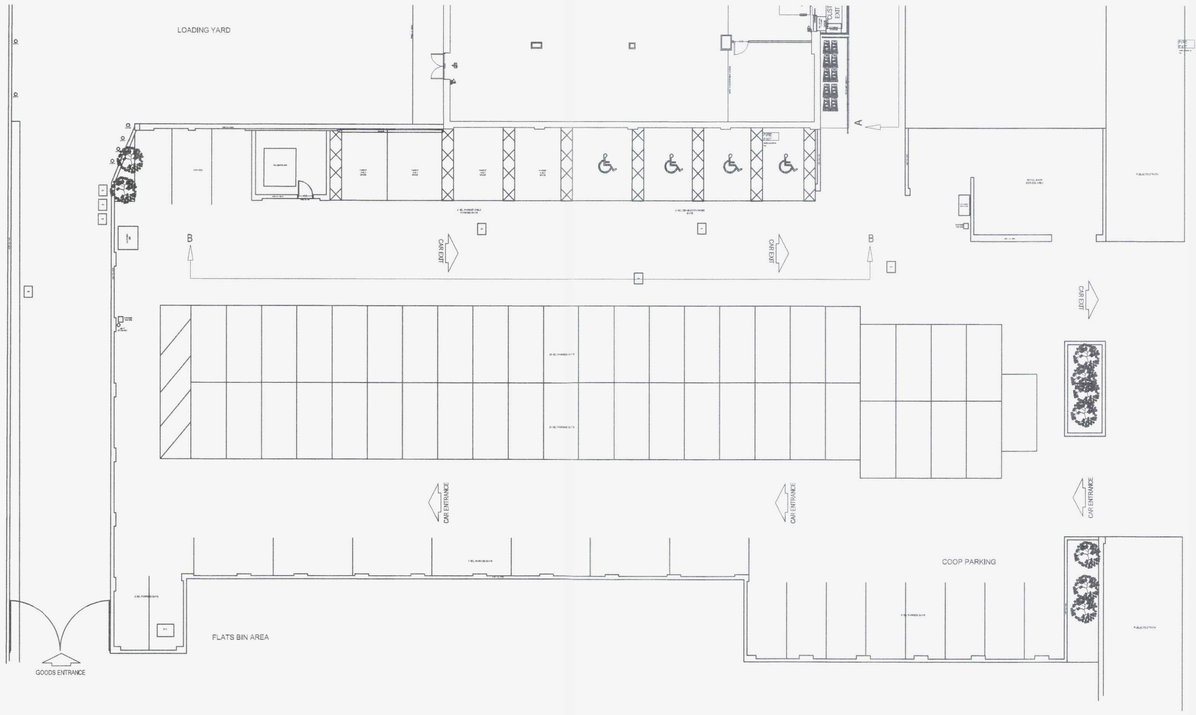

PROPOSED CAR PARK PLAN

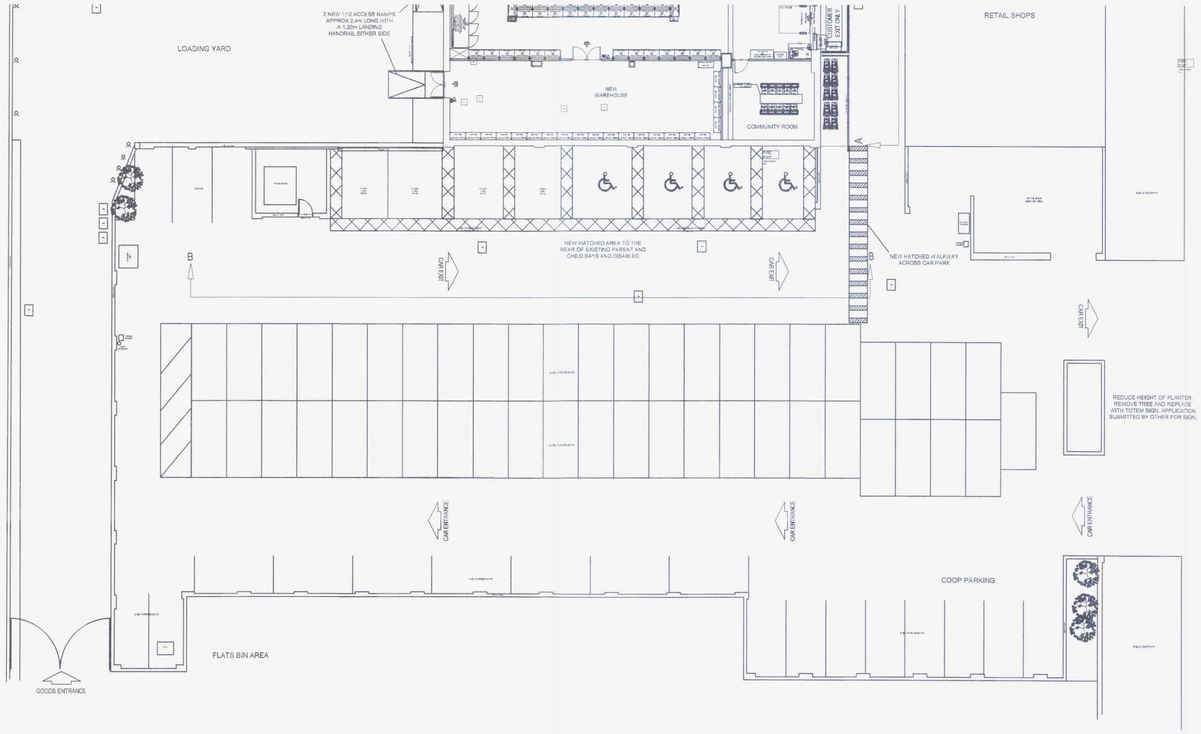

SCALE 1:200
0m 1 2 3 4 5 10

© THE CONTENTS OF THIS DRAWING REMAIN THE SOLE PROPERTY OF WELLSFIELD ASSOCIATES AND MUST NOT BE COPIED OR REPRODUCED WITHOUT PRIOR PERMISSION.

FULL SURVEY NOT CARRIED OUT, DRAWING PRODUCED USING INFORMATION SUPPLIED BY THE CLIENT

Wellsfield Associates
66 High Road,
Hockley
Essex.
SS5 4TA
Mob No 07766 221958
chris@wellsfieldassociates.co.uk

project

CO-OP SUPERMARKET
HAM ROAD
SHOREHAM

EXG & PROP CAR PARK PLAN

date JUNE 16
drawn C.J.J.
scale 1:200 @A1
drg no. 3148.05a