
AMENDMENT


ADUR & WORTHING
PLANNING SERVICES

PLAN	
AWDM	04/11/16
DATE VALID	14/11/16

NORTH

0 1m 2m 3m 4m 5m 10m

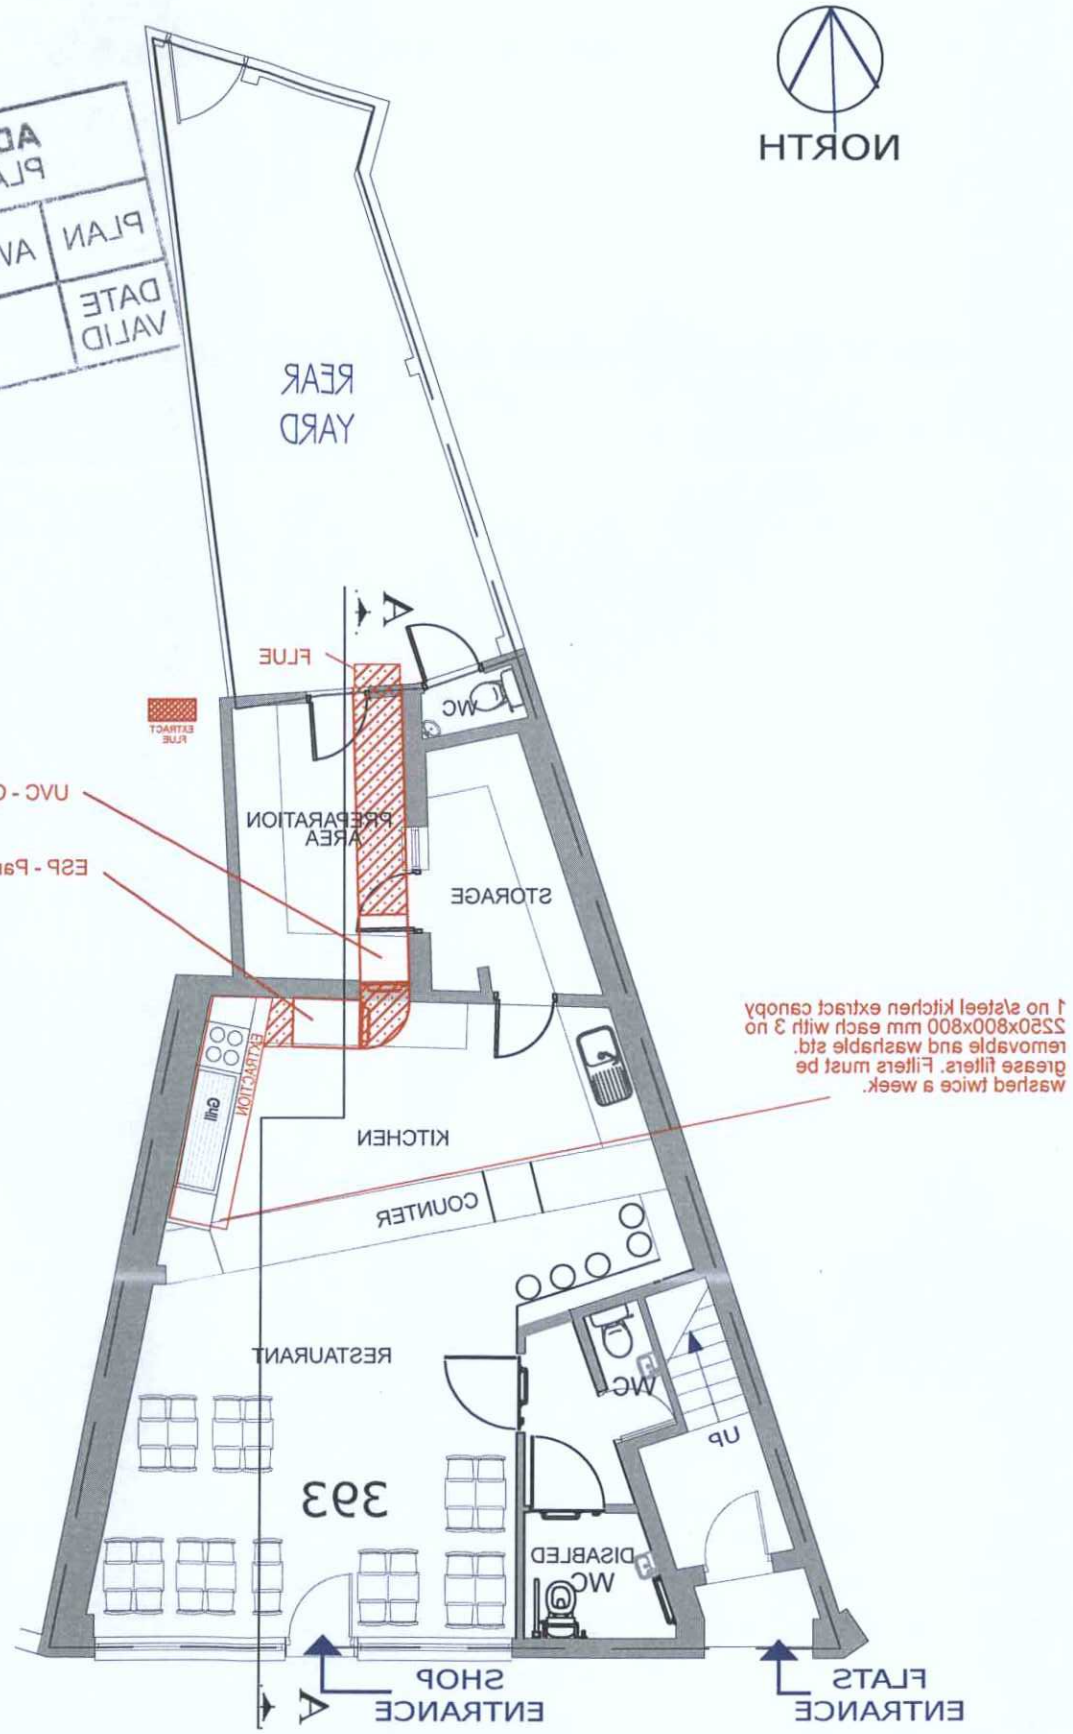

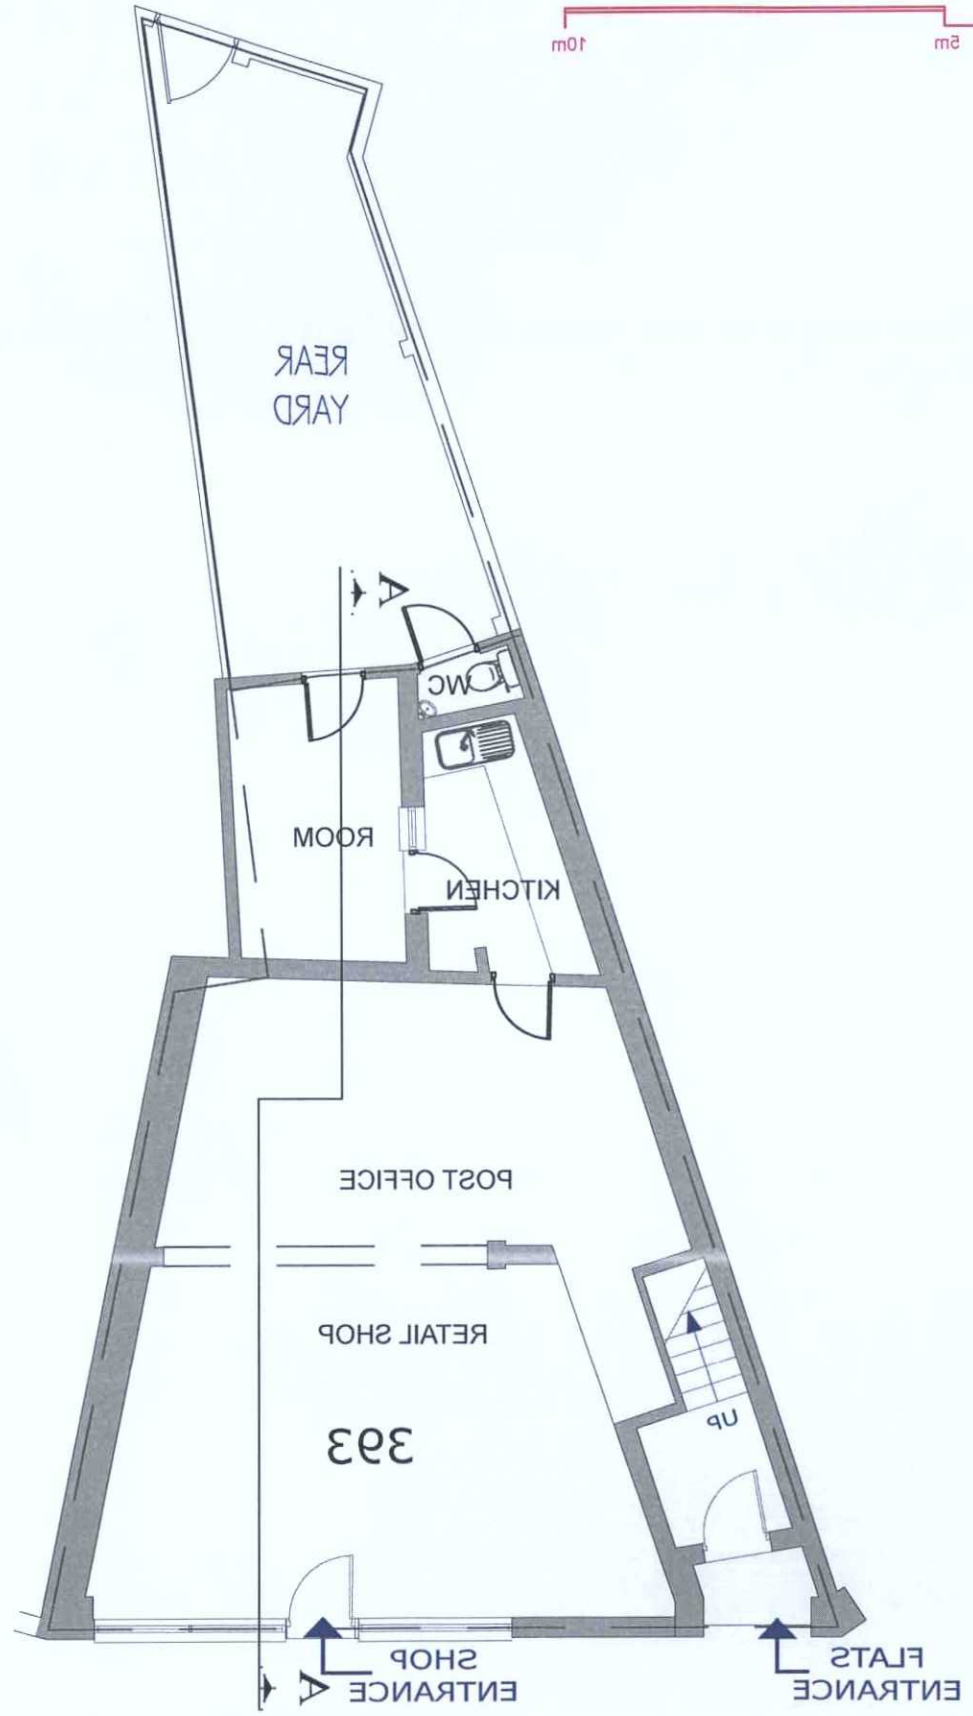

RevNo	Revision note	Date
.	.	.

Itemref	Quantity	Title\Name, designation, material, dimension etc	Reference
Designed by ABD	Checked by MHR	Approved by - date 18\07\2016	Filename 393BR
393 BRIGHTON ROAD, LANCING			Date 18\07\2016
RESTAURANT	Total Area 81sqm	Sheet 1\3	Scale 1:100 @ A3

Copyright© Narts Architecture is the subject of Intellectual Property Rights including copyright and design right and shall not be reproduced, copied,loaned or submitted to other party without the written consent of Narts Architecture.
Only figured dimensions to be taken Any Discrepancies to be reported to Narts Architecture prior to setting out or ordering of any materials.

NARTS
Voice of Turkish & Kurdish Food Industry in Britain
/narts.britain
53 Stoke Newington High Street,
London N16 8EL
www.narts.org.uk | info@narts.org.uk
020 7241 3636
07940 414 890