
Location plan

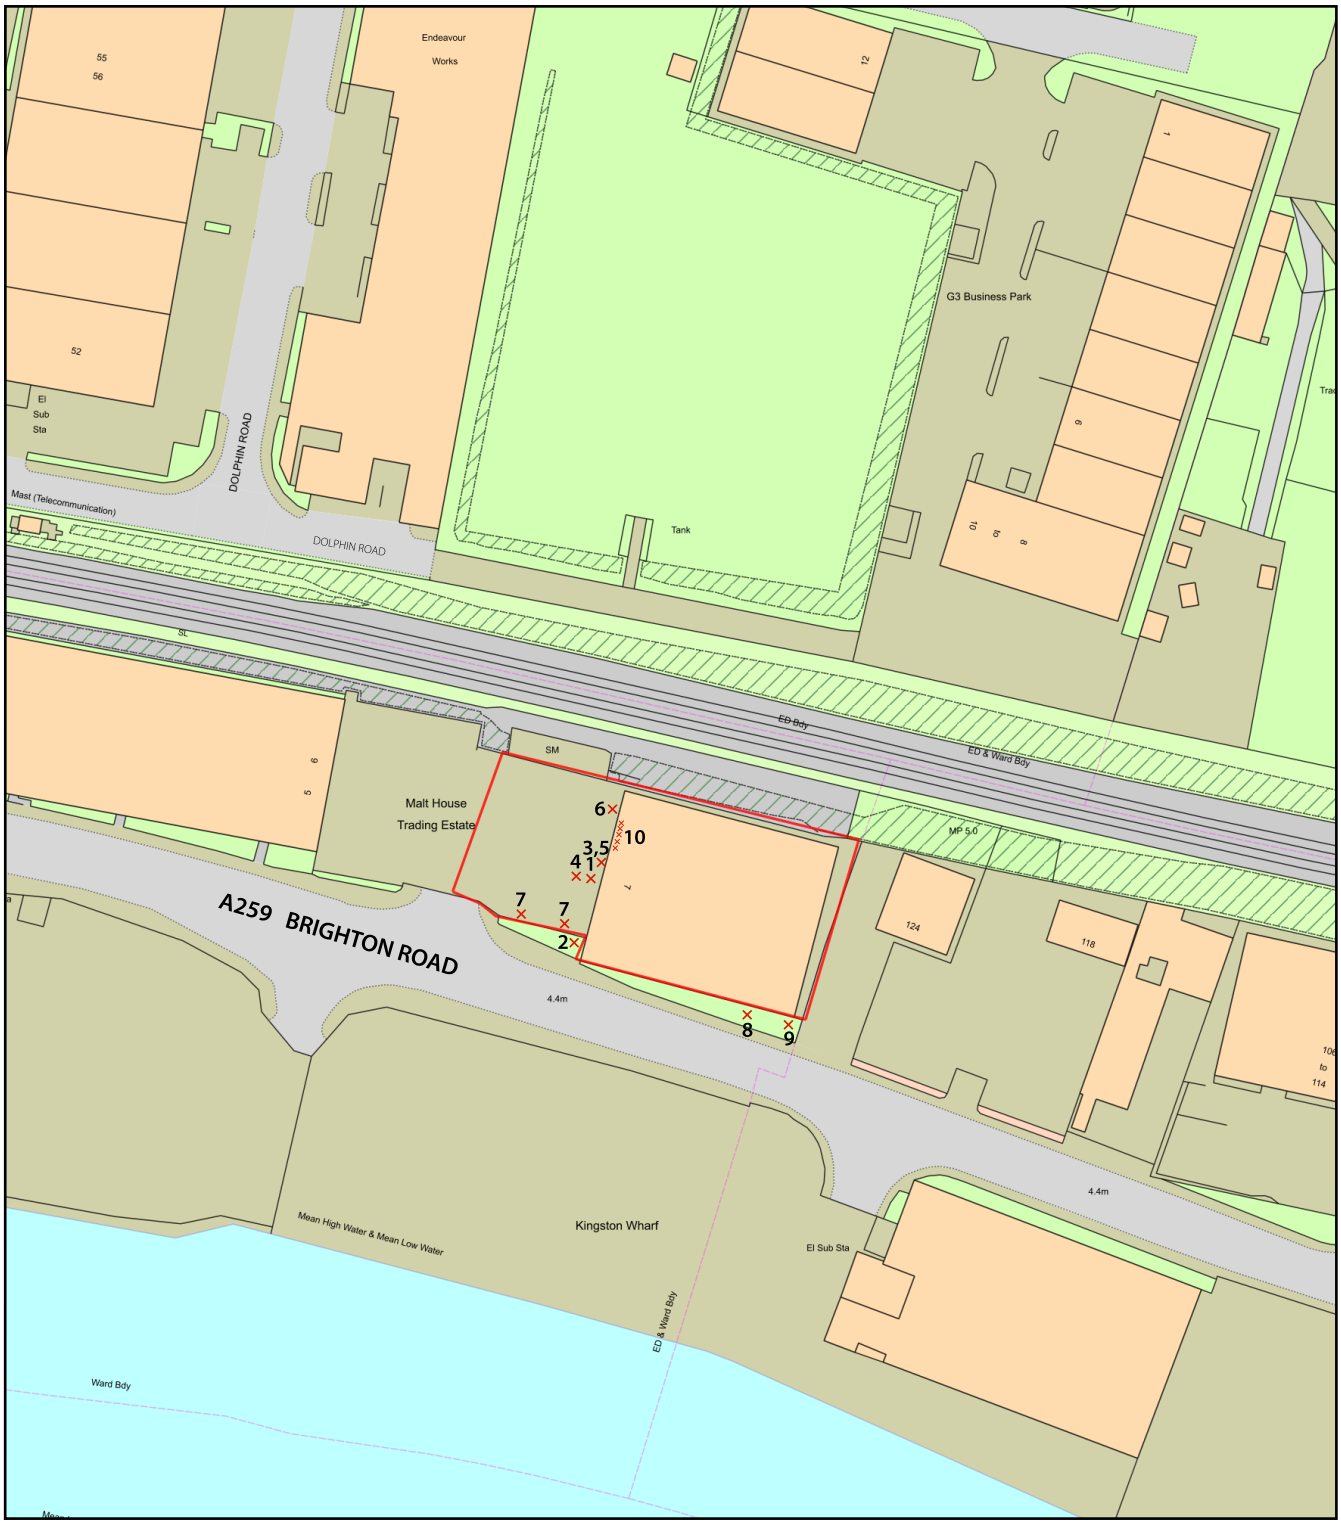

0 50
Metres

N

ReQuestaPlan

Plan Produced for:	CPS Shoreham-By-Sea
Date Produced:	01 Aug 2023
Plan Reference Number:	TQRQM23213145526851
Scale:	1:1250 @ A4

© Crown copyright and database rights 2023 OS 100042766