
PROPOSED AMENDMENT

ADUR & WORTHING
PLANNING SERVICES


PLAN	AWDM/ 0040/15
DATE VALID	16 JAN 2015

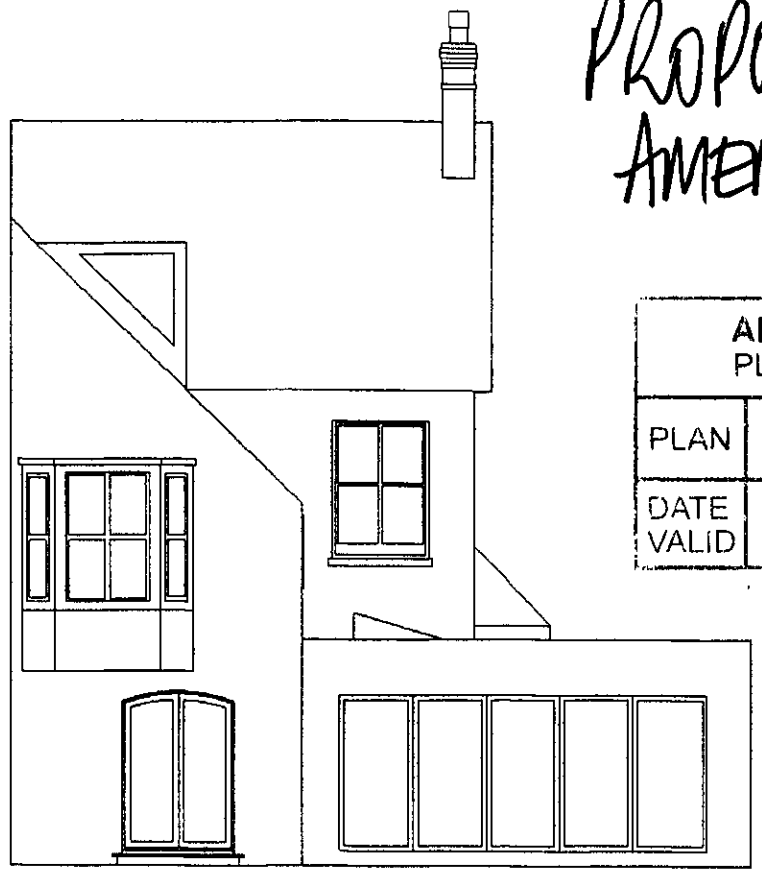

Side Elevation




Rear Elevation

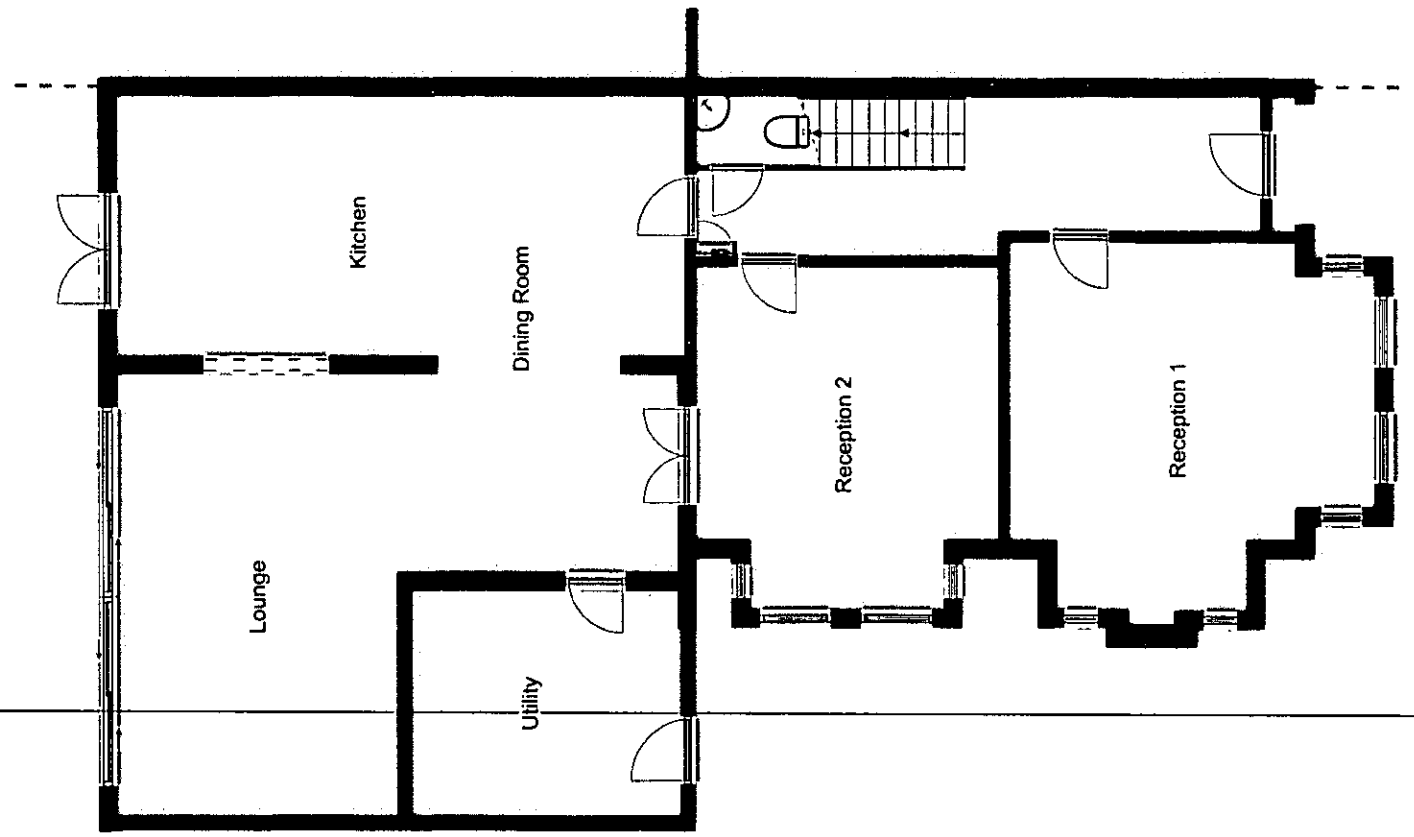



Front Elevation

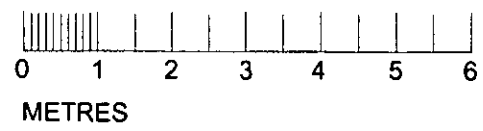


Plan as Proposed

20 Buckingham Road
Shoreham by Sea

Scale 1:100 @A3

Andy Strach
December 2014 revision

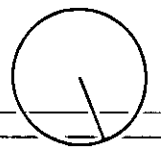

North