
8 Old Salts Farm Road

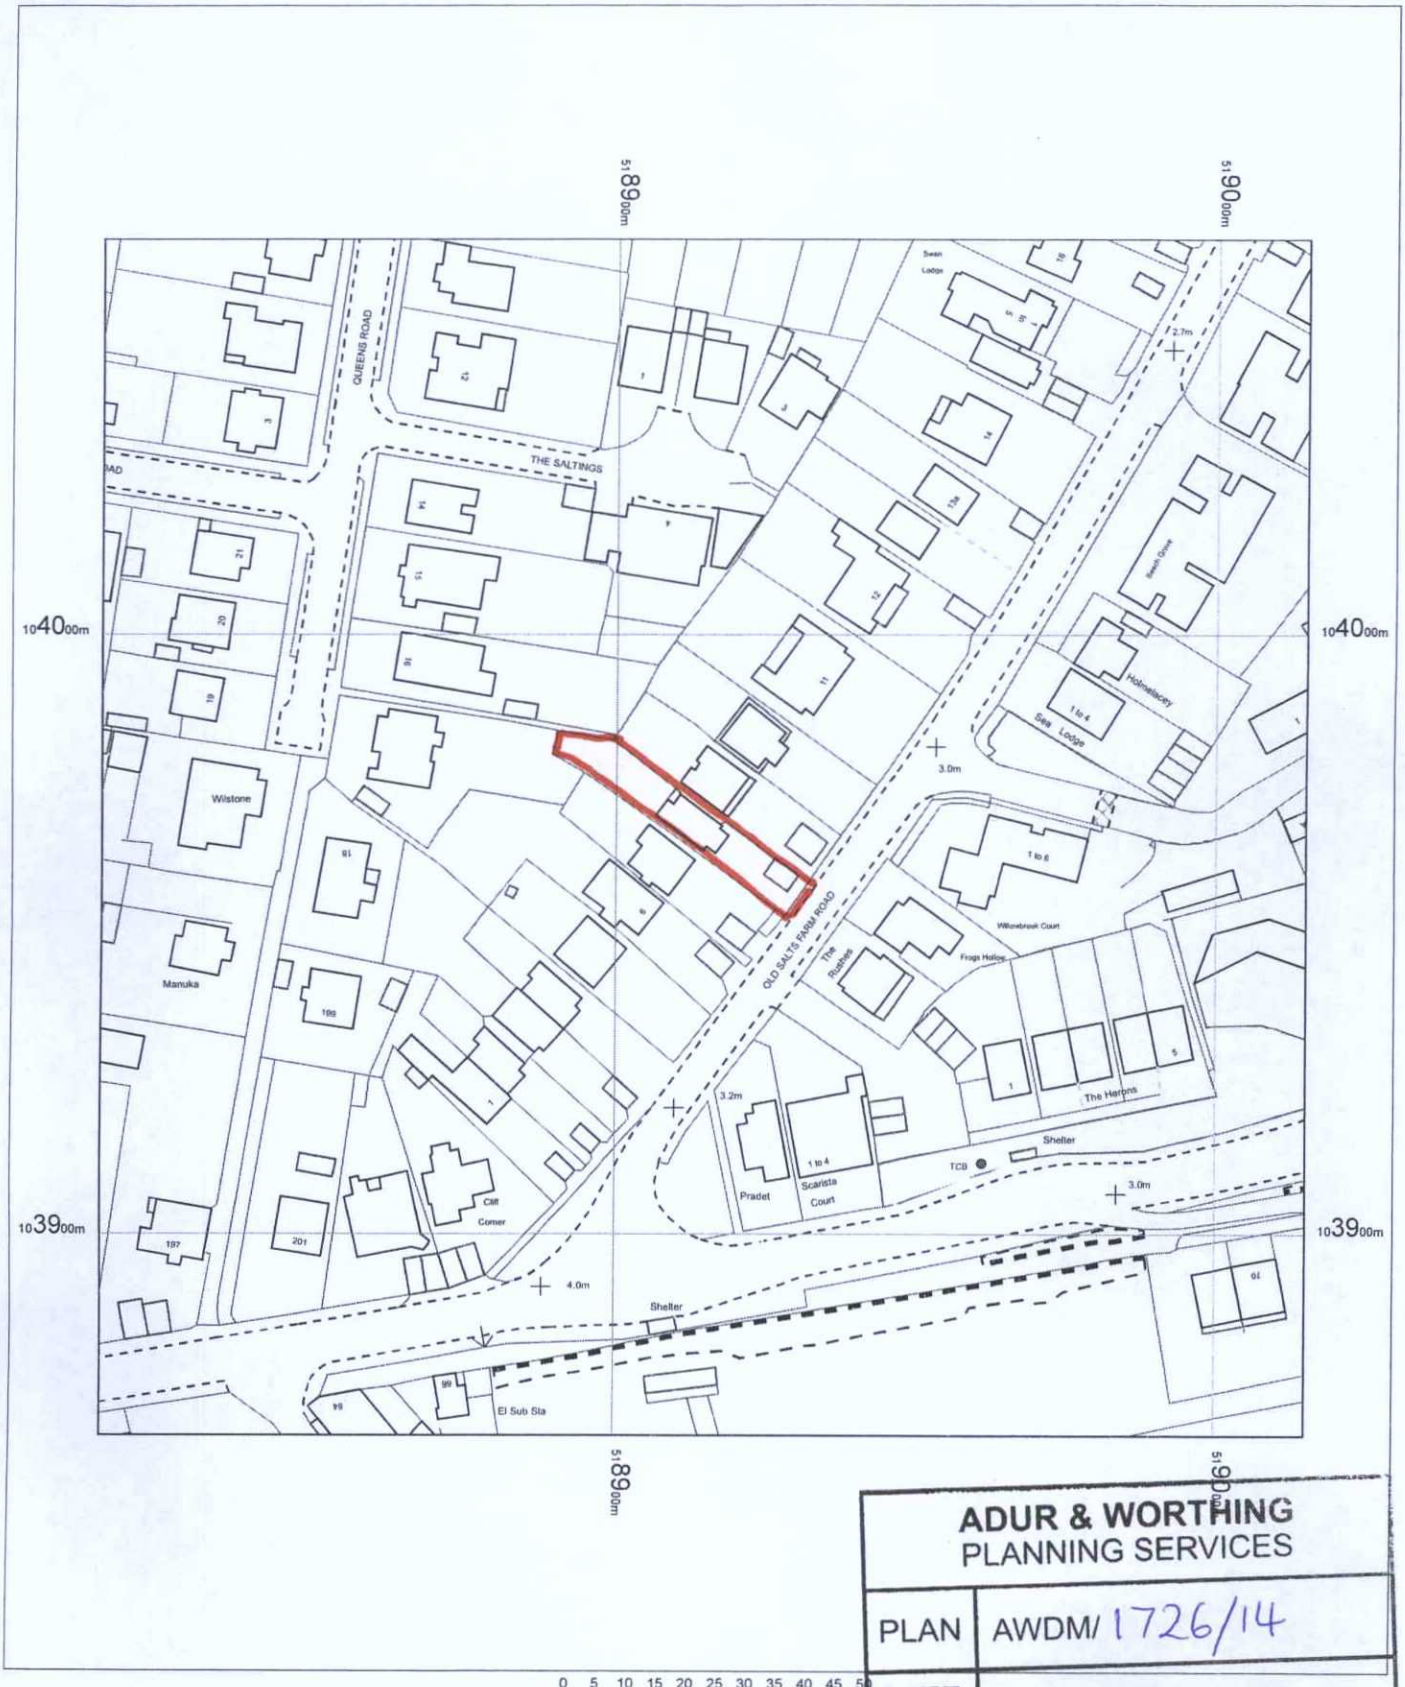

ADUR & WORTHING
PLANNING SERVICES

PLAN	AWDM/1726/14
DATE VALID	16 JAN 2015

N

OS MasterMap 1250/2500/10000 scale
17 November 2014, ID: BW1-00378193
www.blackwellmapping.co.uk

1:1250 scale print at A4, Centre: 518915 E, 103966 N

©Crown Copyright Ordnance Survey. Licence no. 100041040

Mapping sourced from Ordnance Survey

BLACKWELL'S
www.blackwellmapping.co.uk
TEL: 0117 926 2322
maps.bristol@blackwell.co.uk