

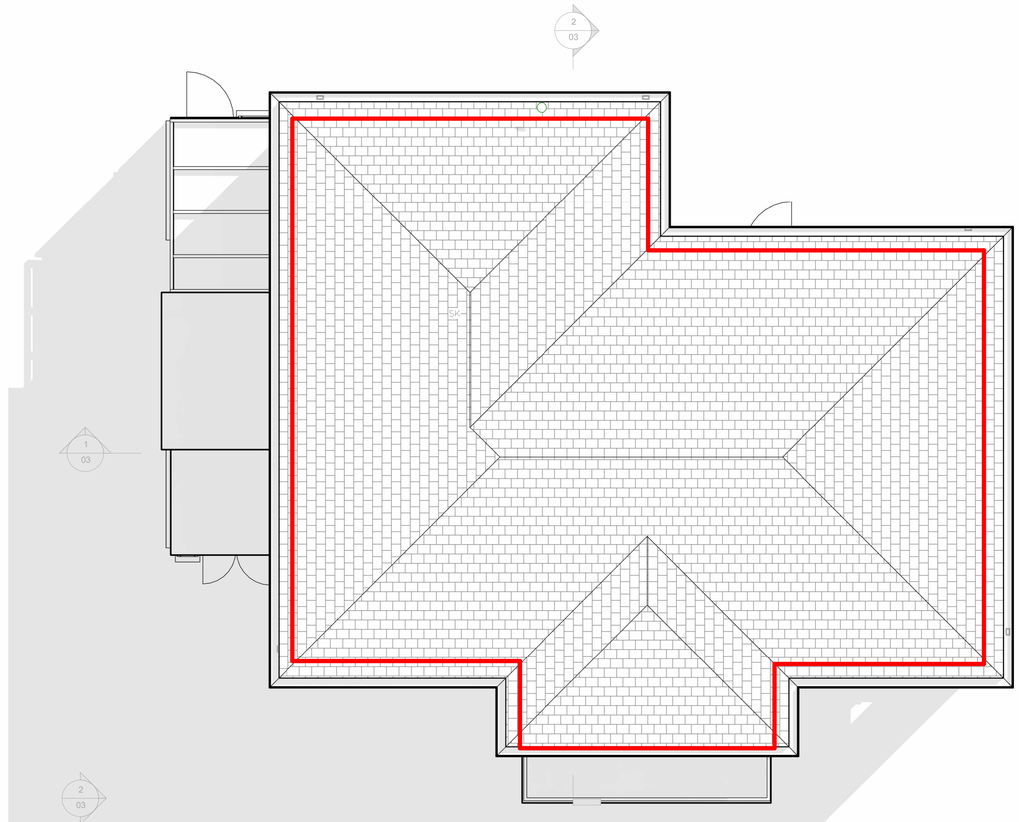


Roof Plan
1 : 50

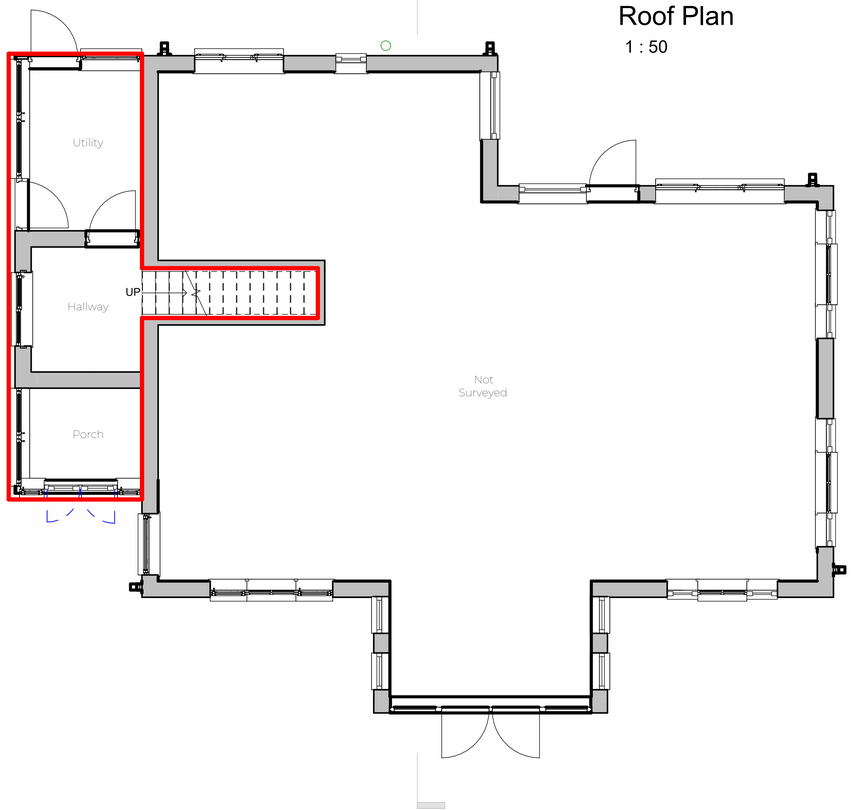

Ground Floor Plan
1 : 50

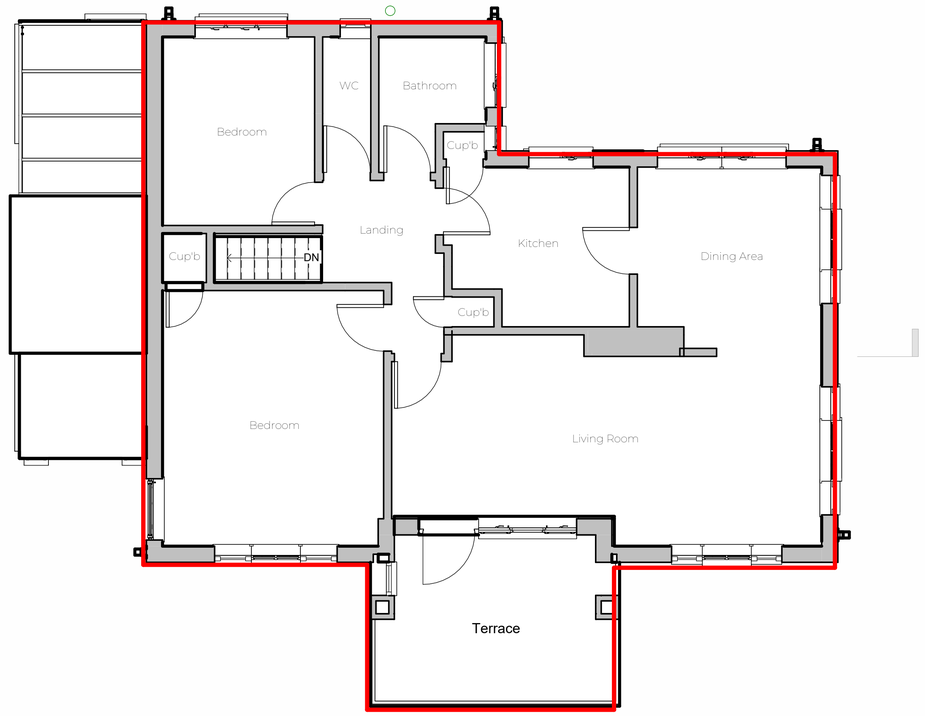

First Floor Plan
1 : 50

0m 1m 2m 3m 4m 5m
VISUAL SCALE 1:50 @ A1

Notes:

1. THE COPYRIGHT OF THIS DRAWING IS VESTED IN ARCHEVOLVE AND IT MAY NOT BE REPRODUCED IN WHOLE OR PART OR USED FOR THE MANUFACTURE OF ANY ARTICLE WITHOUT THE EXPRESS PERMISSION OF THE COPYRIGHT HOLDERS.

2. WORK TO FIGURED DIMENSIONS ONLY.

3. THIS DRAWING IS TO BE READ IN CONJUNCTION WITH ALL RELEVANT ARCHITECT'S, SERVICE ENGINEER'S AND ARCHEVOLVE AND SPECIFICATIONS.

Revision Number	Revision Description	Issued by	Revision Date

DATE: 25/08/24
STATUS: PLANNING ISSUE
SHEET SIZE: A1

SCALE: 1 : 50
DRAWN: AP
CHECKED:

CLIENT:
Susan Jearum
40 Marine Drive
Goring-by-Sea
Worthing
BN12 4QN

SITE ADDRESS:

REVISION:
DRAWING NO: ARC/029/24/01
PROJECT NO: 25MARINEDR

DRAWING: Loft Conversion
TITLE: Floor Plans

ARCHEVOLVE
// design @archevolve.co.uk
// www. archevolve.co.uk
// 07830 325566
CIAT CHARTERED PRACTICE