

DO NOT SCALE FROM THIS DRAWING
EXCEPT FOR PLANNING


DRAWING TO BE READ IN CONJUNCTION WITH ALL OTHER ARCHITECT'S AND ENGINEER'S CONTRACT DRAWING & SPECIFICATIONS. ANY DISCREPANCIES MUST BE BROUGHT TO THE ATTENTION OF THE ARCHITECT IMMEDIATELY. THIS DRAWING HAS BEEN PREPARED BASED ON SURVEY DRAWINGS AND INFORMATION PREPARED BY OTHERS. THE CONTRACTOR MUST VERIFY ALL DIMENSIONS BY SITE MEASUREMENT BEFORE ORDERING MATERIALS OR MANUFACTURING COMPONENTS. SUBSTITUTE MATERIALS & PRODUCTS TO THOSE NAMED WILL BE ACCEPTABLE IF PROVEN TO BE OF EQUAL OR HIGHER PERFORMANCE AND NOT IN CONFLICT WITH OTHER ELEMENTS.

THIS DRAWING HAS BEEN PREPARED FOR THE SOLE PURPOSE OF ACHIEVING PLANNING APPROVAL. THE DRAWINGS DO NOT PURPORT TO BE PRODUCTION DRAWINGS FOR TENDER OR CONSTRUCTION AND SHOULD NOT BE USED FOR ANY BUILDING OR CONTRACTUAL PURPOSES.

NOTES




01 FRONT (NORTH) ELEVATION
S.02 AS EXISTING

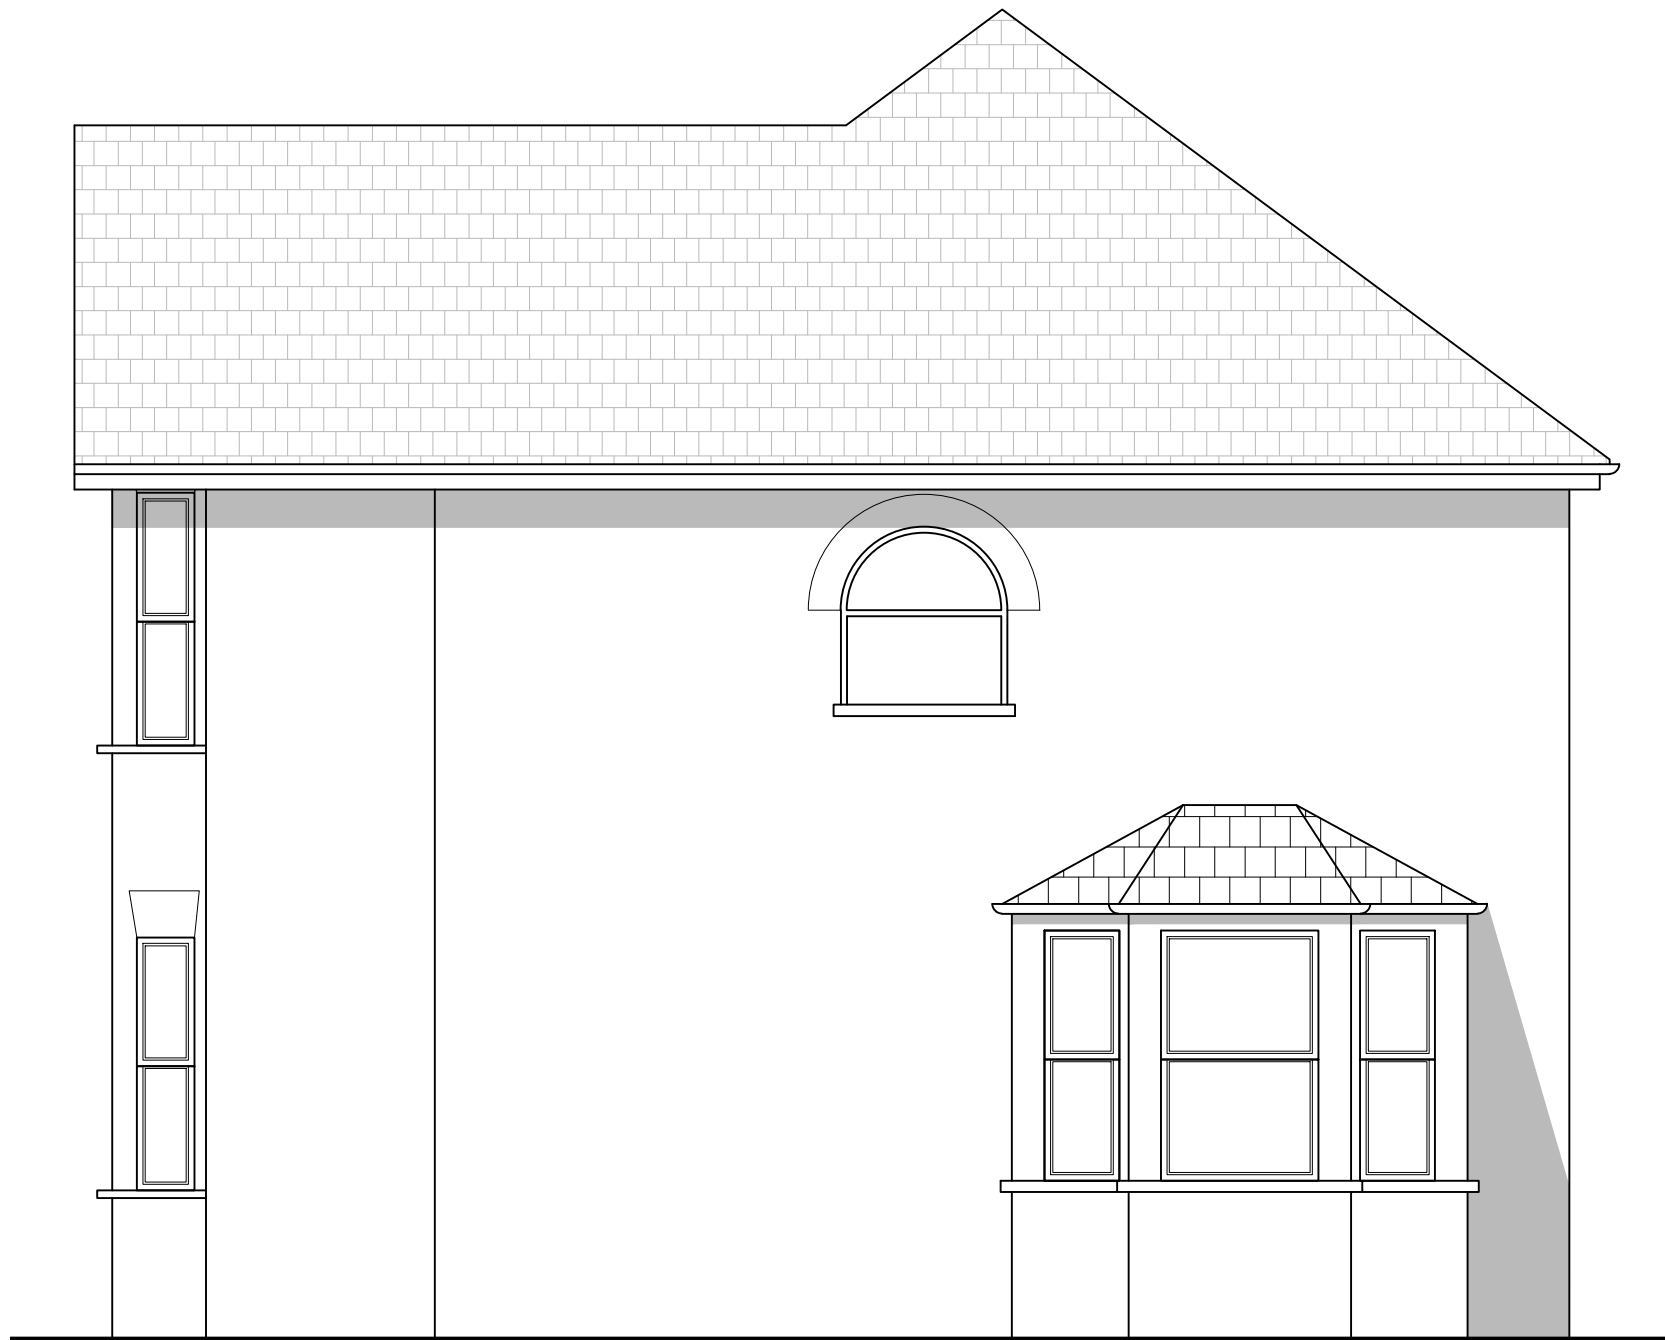


02 SIDE (WEST) ELEVATION
S.02 AS EXISTING



03 REAR (SOUTH) ELEVATION
S.02 AS EXISTING

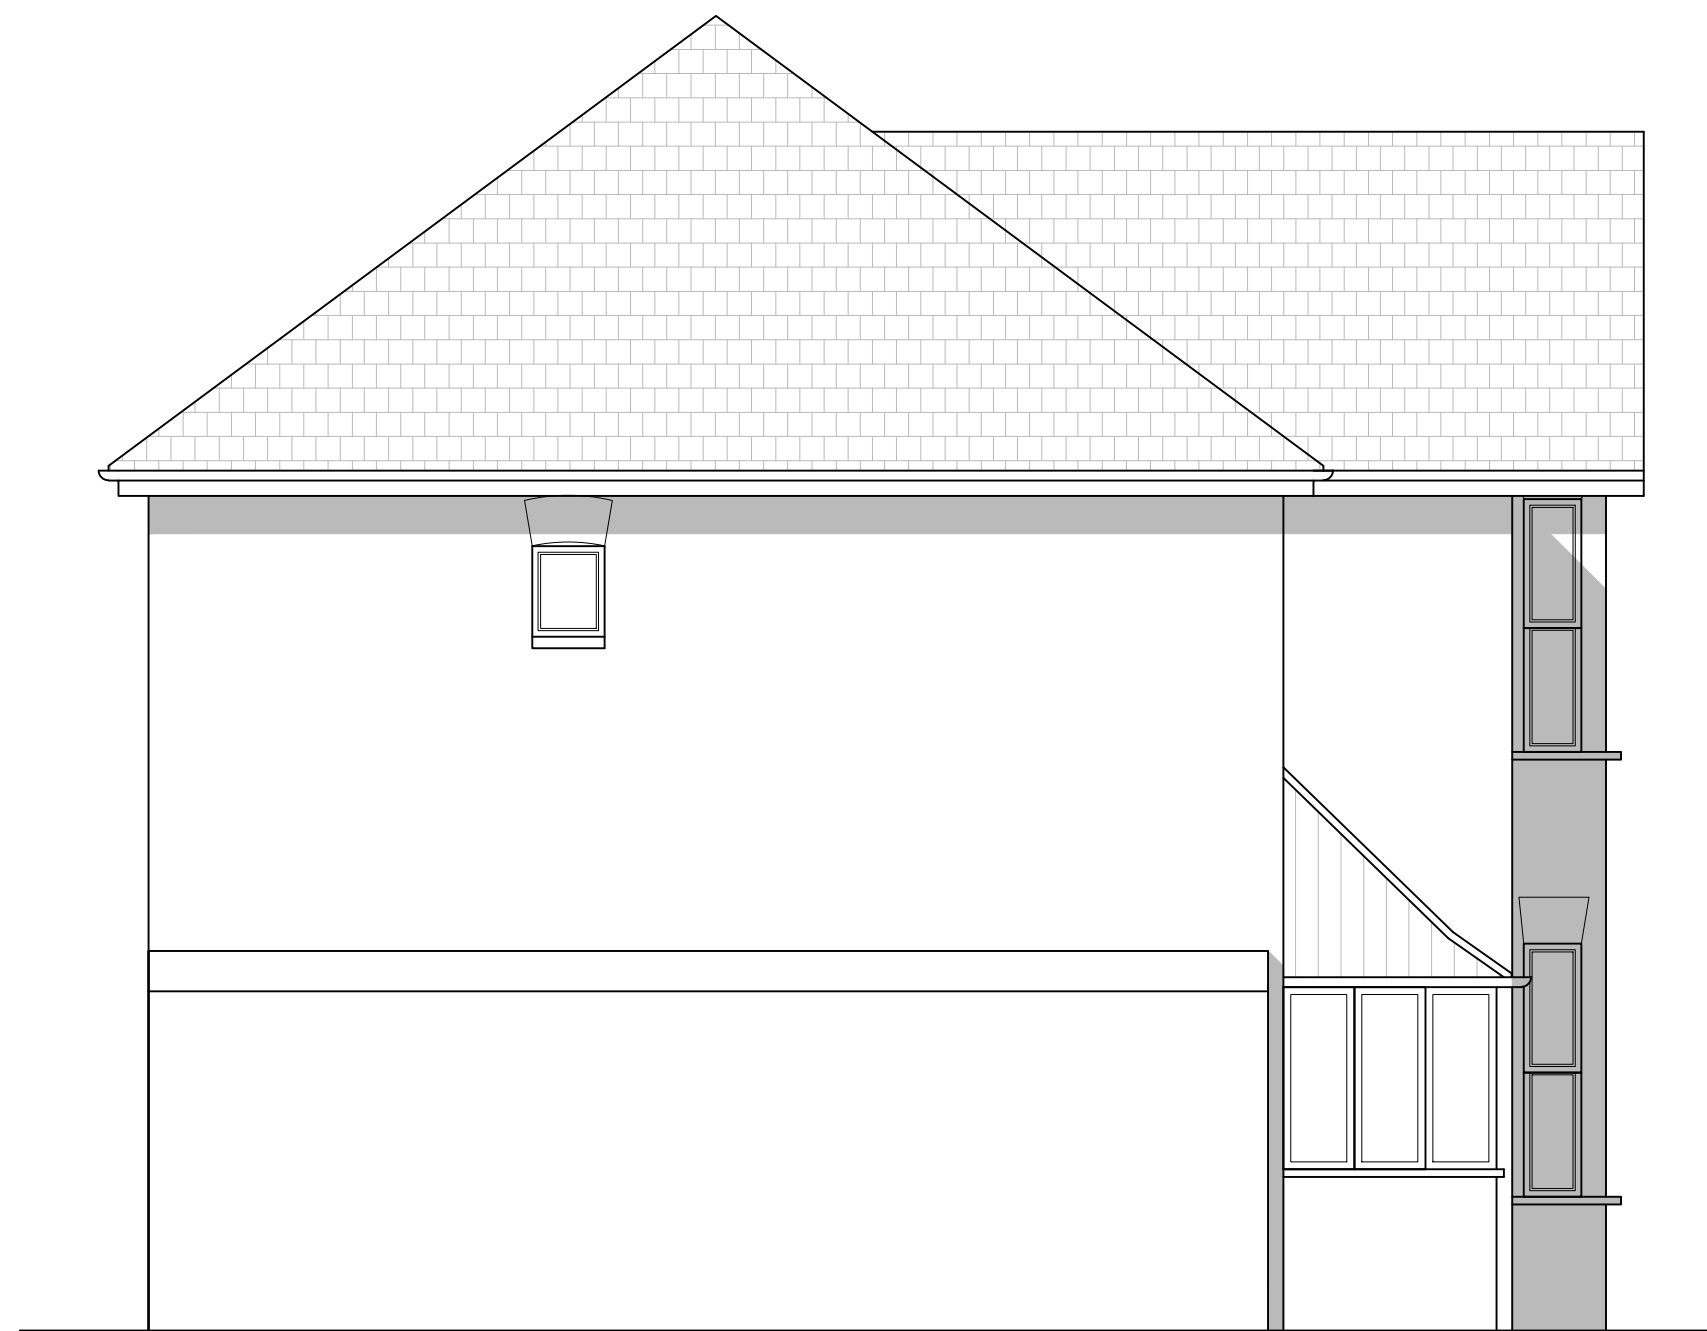

04 SIDE (EAST) ELEVATION
S.02 AS EXISTING

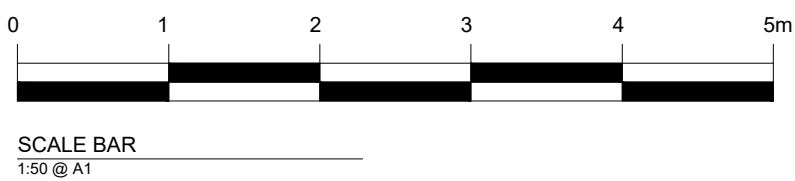

REV	DATE	DESCRIPTION
A	28/04/26	Roof updated for engineer issue.
B	26/08/26	Issued for LDC.

FOR INFORMATION

JOB TITLE:
35 HIGHDOWN AVENUE
WORTHING

DRAWING TITLE:
ELEVATIONS
AS EXISTING

JOB No	CHG No	REV	
HAW	S.02	B	
DRAWN BY	CHECKED BY	SCALE (BBS)	DATE
ML	ML	1:50	05/24

LIGGINS WAINEWRIGHT ARCHITECTURE

TEL: 07553 332495
E-MAIL: INFO@LW-ARCHITECTURE.CO.UK