97 OLD FORT ROAD, SHOREHAM BY SEA, BN43 5HA

August 2023

Drawing Number 457/ A2/ 03

Proposed single storey garden building

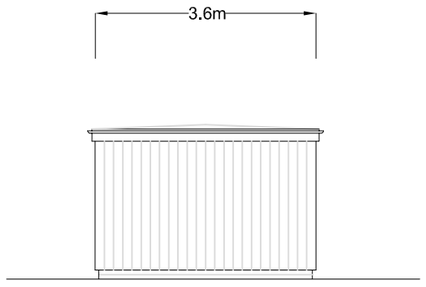

PROPOSED SIDE ELEVATION 1:100

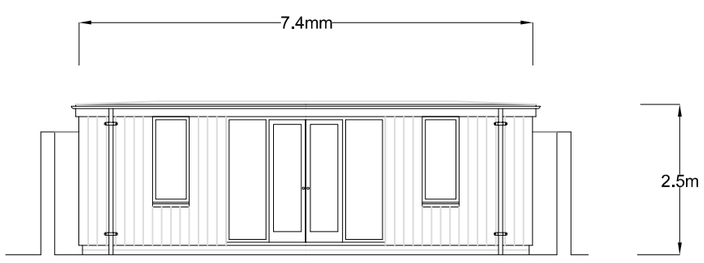

PROPOSED FRONT ELEVATION 1:100

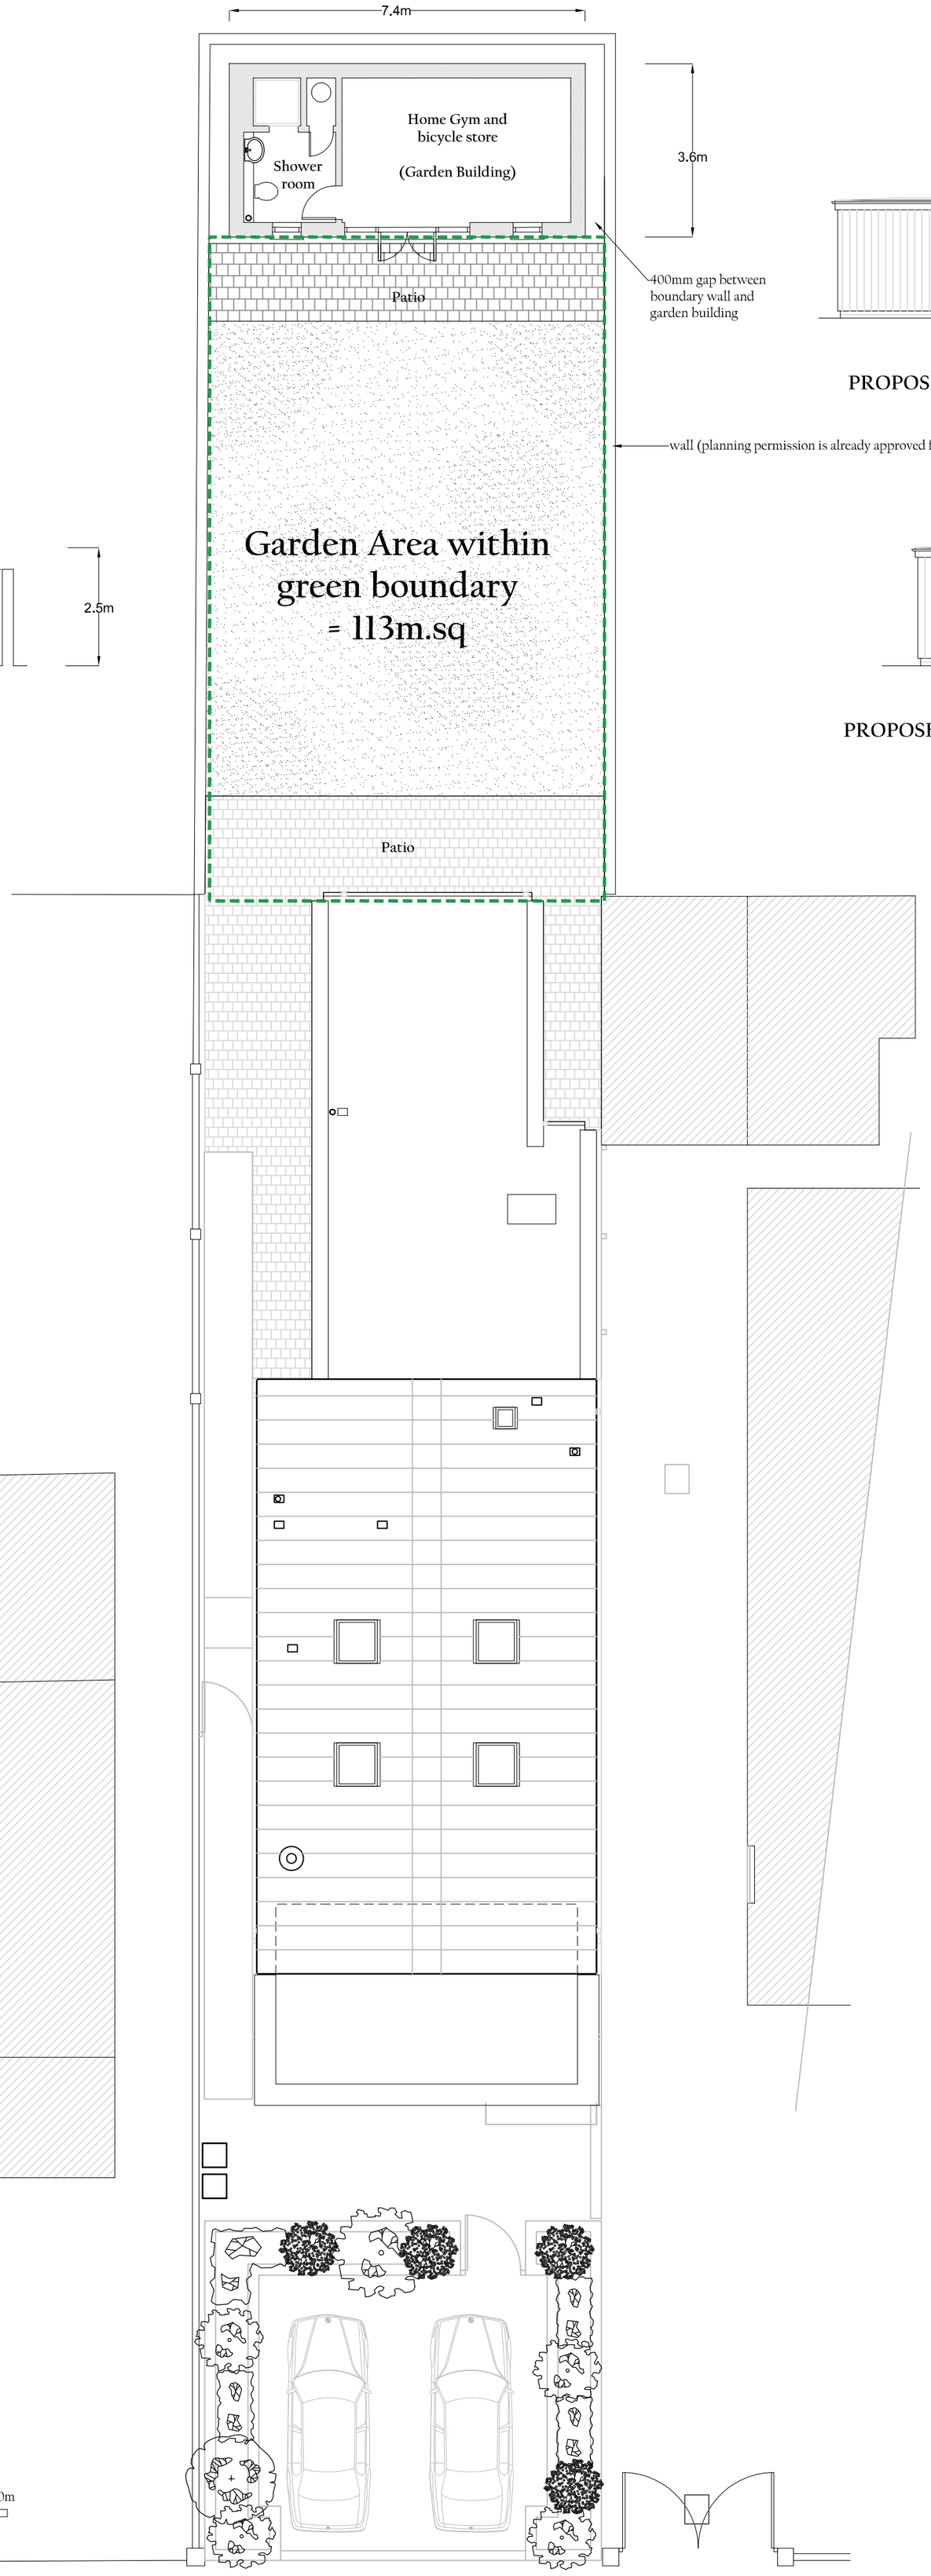

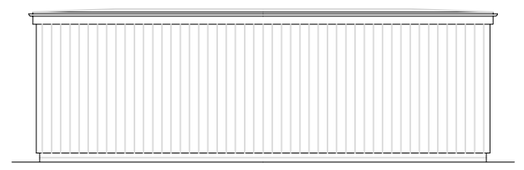

PROPOSED REAR ELEVATION 1:100

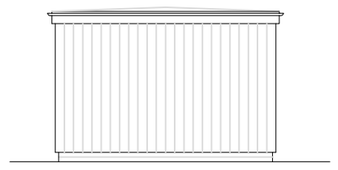

PROPOSED SIDE ELEVATION 1:100

PROPOSED SITE PLAN 1:100

JAMES BRECKELL : ARCHITECT : ARB : RIBA

89 Old Fort Road, Shoreham by Sea, West Sussex, BN43 5HA Tel 07733 268 297, Email: james@breckell.co.uk