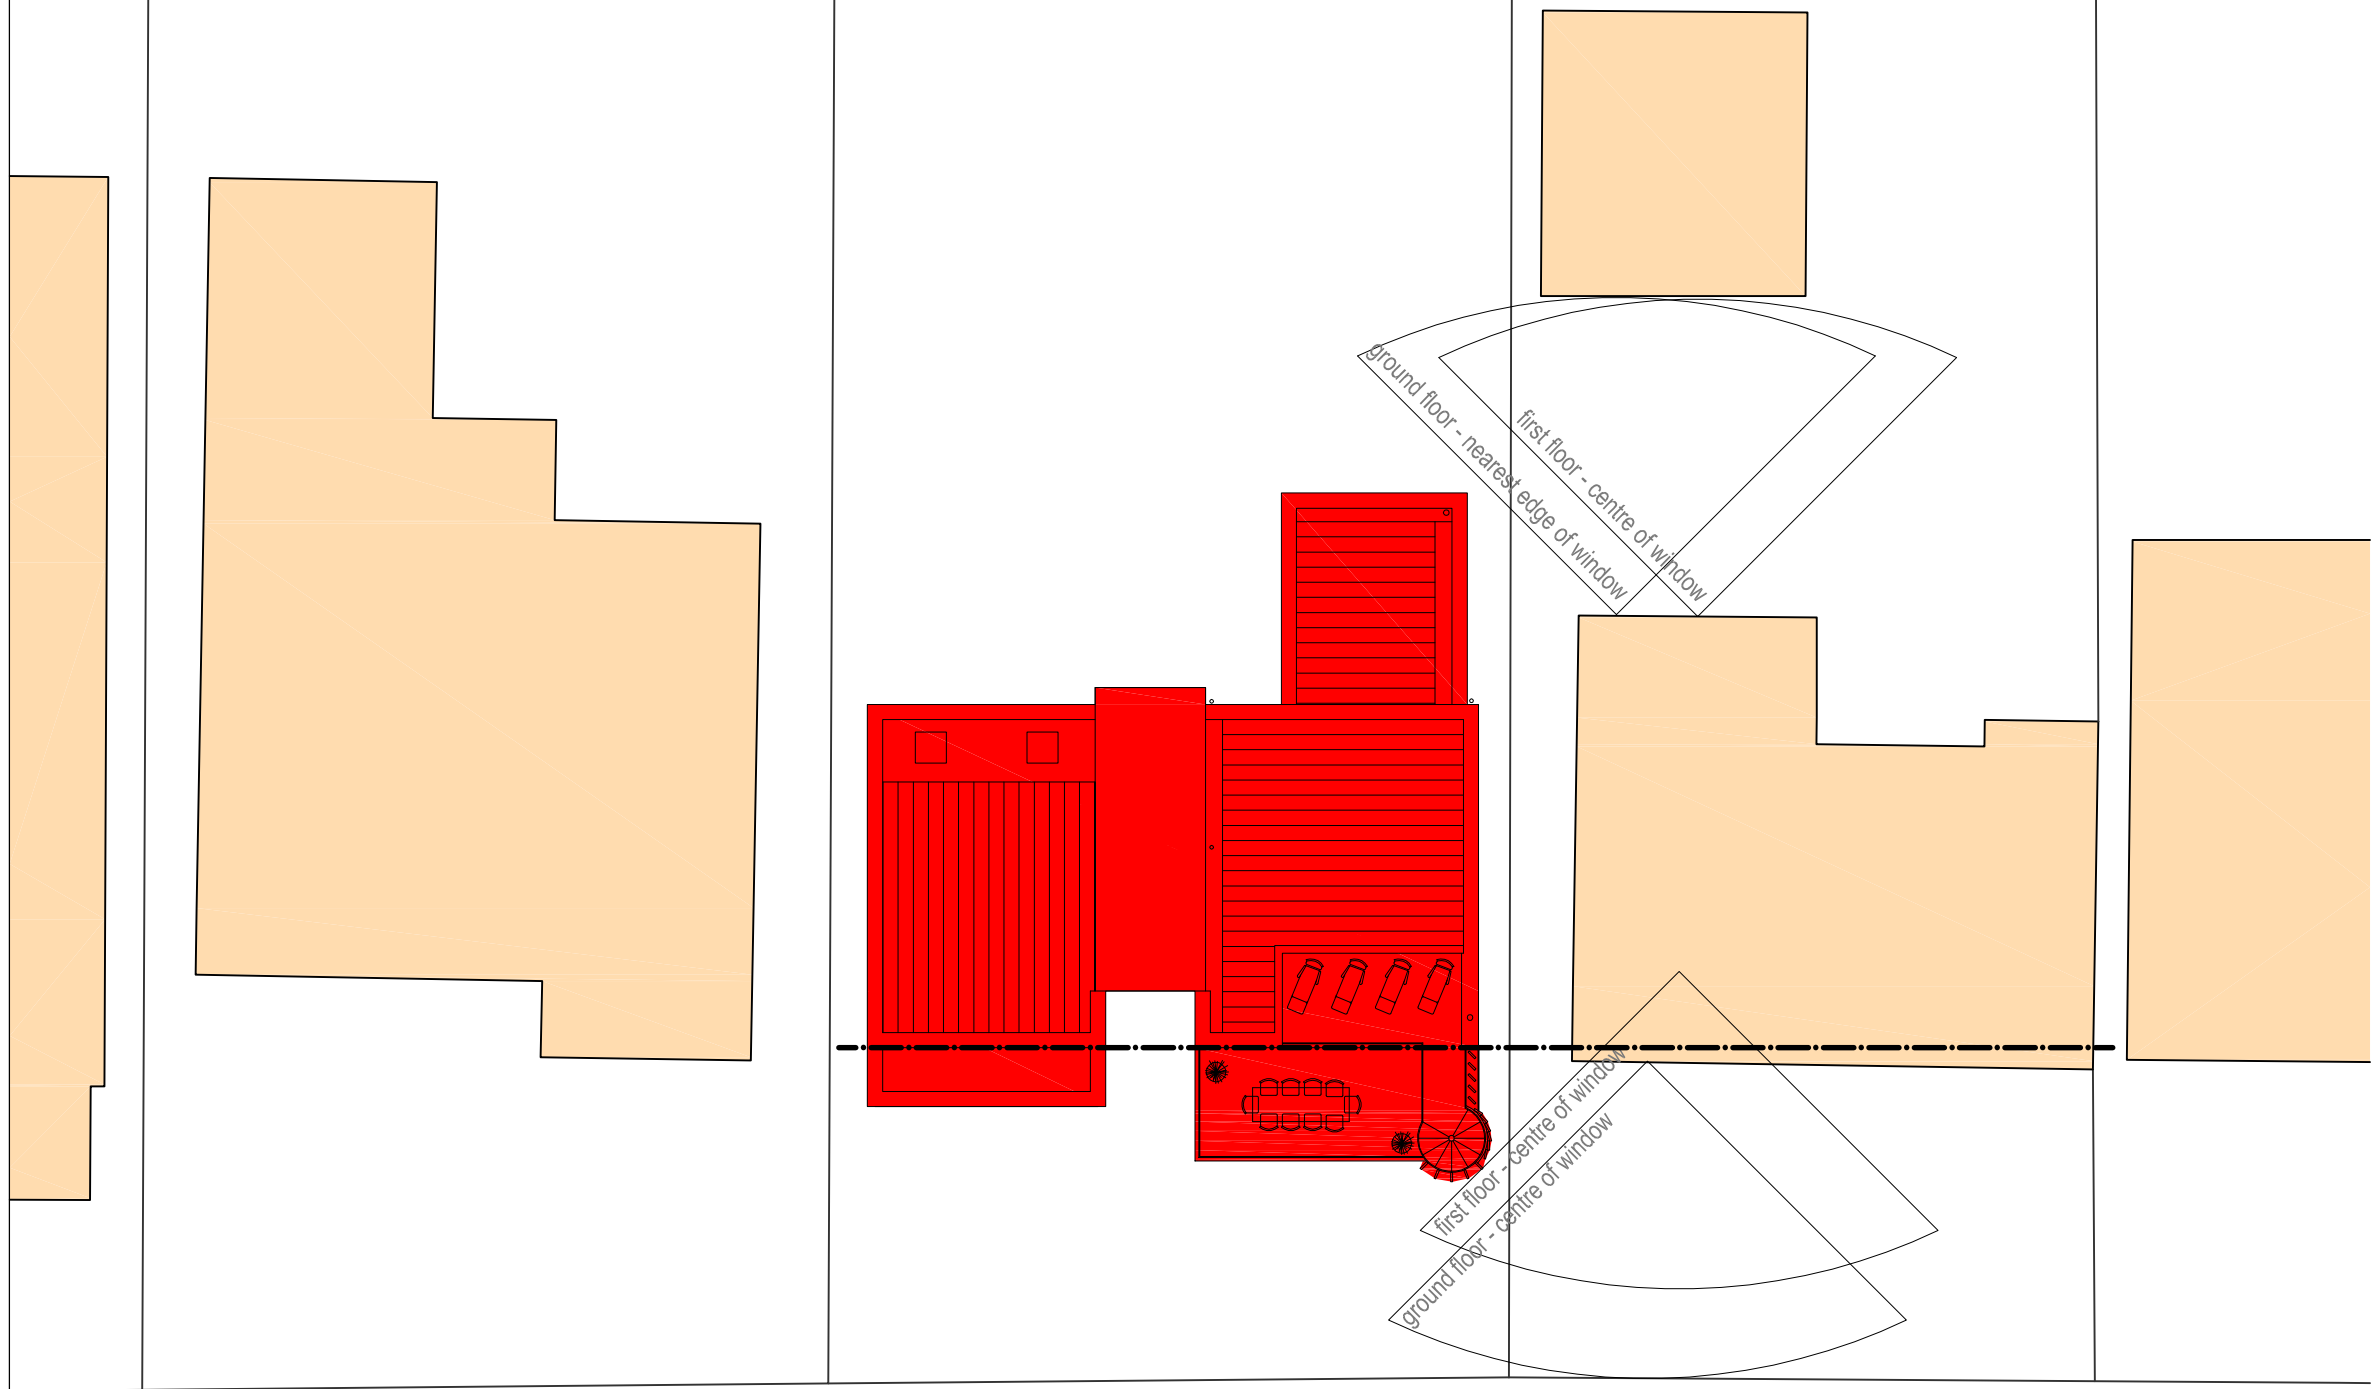

NOTES

Do not scale from this drawing.

Any discrepancies should be reported immediately.

This drawing is copyright. It must not be reproduced or disclosed to third parties without our prior permission.

This drawing is to be read in conjunction with all relevant consultants, specialist manufacturers drawings and specifications.

Any surveyed information incorporated within this drawing cannot be guaranteed as accurate unless confirmed by fixed dimension.

All dimensions are in millimetres unless noted otherwise.

Plane of rear elevation as proposed set behind smaller neighbouring building to the east

1:200

0 1m 5m 10m 12.5m 15m 17.5m 20m

N

dwell

studio@dwellarchitecture.com
www.dwellarchitecture.com
Tel: 01444 831 800
Fax: 01444 220 499

Drawing Status

PLANNING

Client: Jackie Verrall & Declan Mooney

Project: Alterations and Improvements
108 Old Fort Road, Shoreham-by-Sea, West Sussex

Title: 45 Degree Sightline Illustration using Ordnance Survey Data

Dwg. 1335 SI 02 Rev.

Job No.	Date	Scale	Drawn	Checked
1335	23/07/2018	1:200 @ A3	JSR	JSR