




VISUAL SCALE 1:100 @ A2

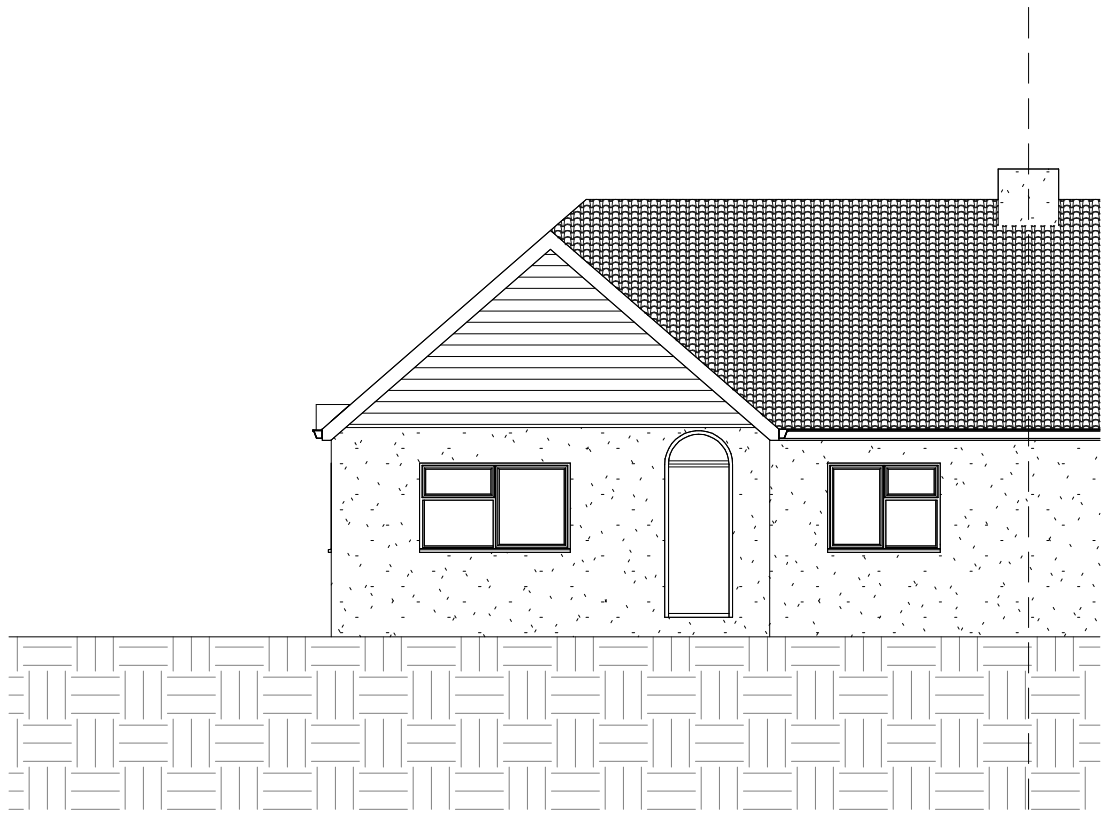

1 ELEVATION FACING SOUTH
1 : 100

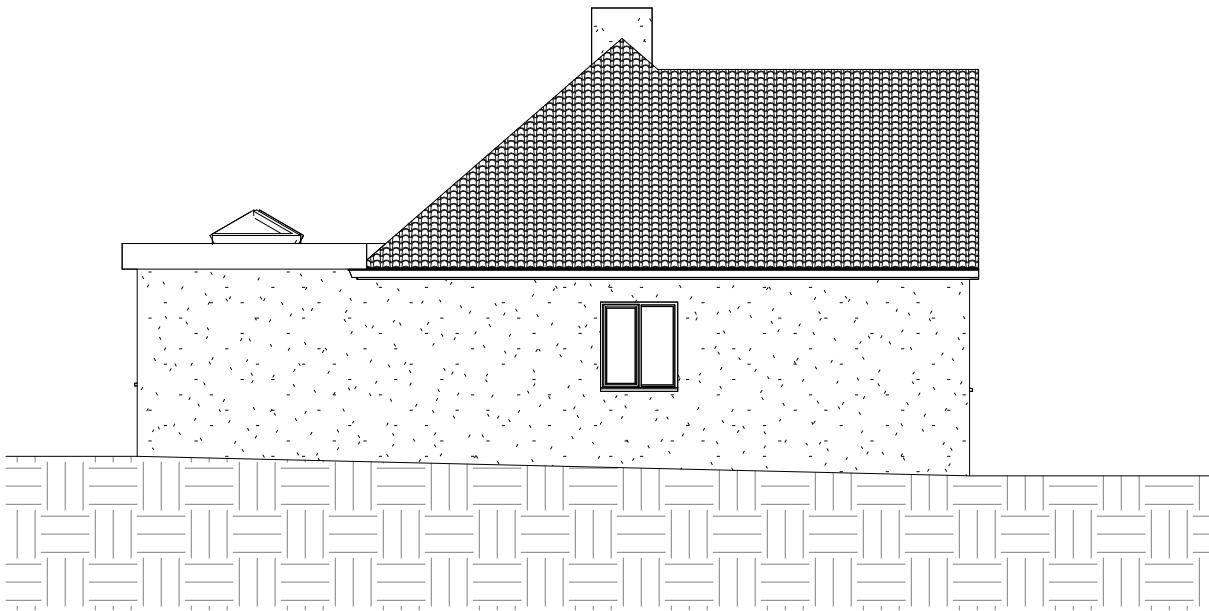

2 ELEVATION FACING WEST
1 : 100

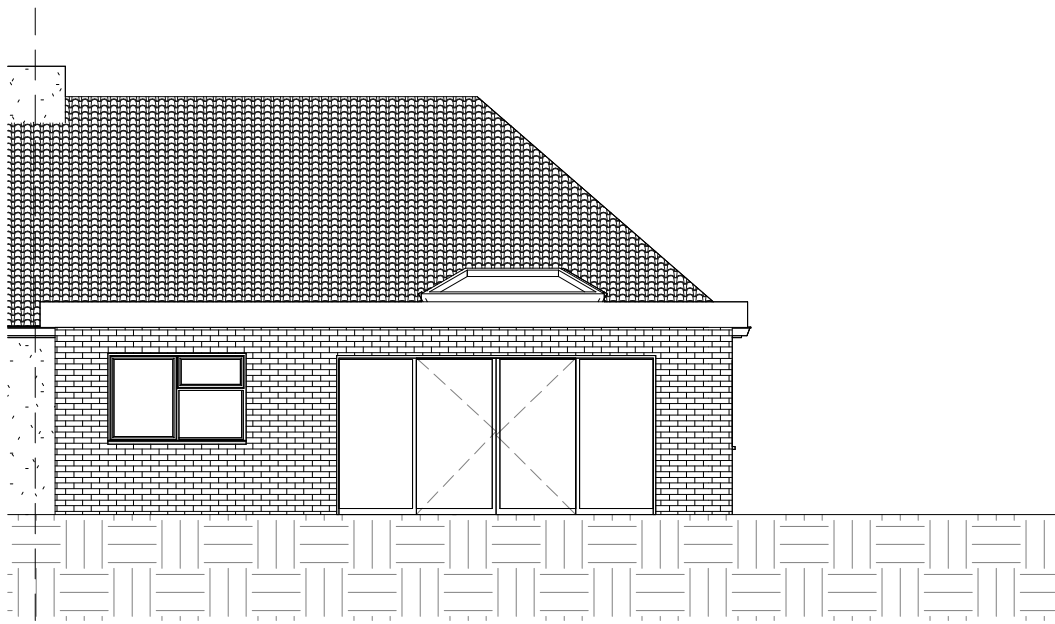

3 ELEVATION FACING NORTH
1 : 100

Rev	Description	Date



4 Union Place | Worthing | BN11 1LG
info@kronadesign.co.uk
kronadesign.co.uk
01903 256150

PROJECT

New Front Dormer

ADDRESS

8 Seventh Avenue
Lancing
West Sussex

TITLE

Existing Elevations

CLIENT

Adam Bennett

DRAWN	STATUS	DATE
JLB	Design	28/11/25

SCALE (@ A2)	PROJECT NUMBER
1 : 100	KD.1783

DRAWING NUMBER	REV
A.200	