


VISUAL SCALE 1:100 @ A3

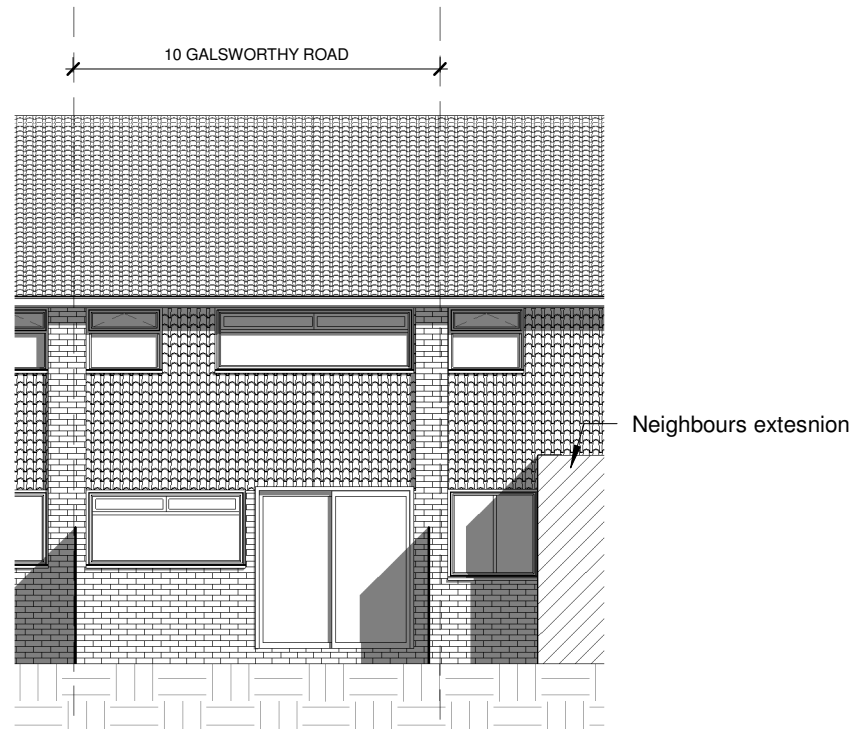

1 ELEVATION FACING WEST
1 : 100



4 Union Place | Worthing | BN11 1LG
info@kronadesign.co.uk
kronadesign.co.uk
01903 256150

PROJECT

Rear Extension

ADDRESS

10 Galsworthy Road
Goring-by-Sea
West Sussex

TITLE

Existing Elevations

CLIENT

Mr & Mrs Wares

DRAWN	STATUS	DATE
JLB	Design	08/01/26

SCALE (@ A3)	PROJECT NUMBER
1 : 100	KD.1824

DRAWING NUMBER	REV
A.200	