

This drawing is the copyright of the Architects and may not be reproduced in any way without written authority. Do not scale from this drawing use figured dimensions only. It is the contractor's responsibility to check ALL dimensions ON SITE and report any discrepancies to the Architect. This drawing must be read in conjunction with all other relevant consultant's project drawings and documentation. It is the contractor's responsibility to ensure full compliance with Building Regulation Acts and CDM regulations. This drawing is for planning permission only and should not be used for any building purposes.


PROPOSED FRONT (NORTH) ELEVATION
1:100 @ A1

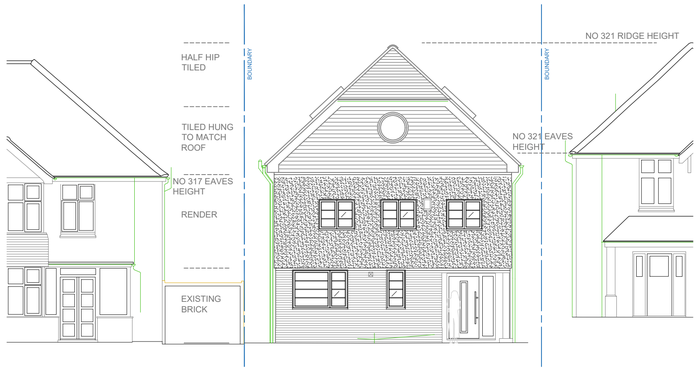

PROPOSED SECTION A-A
1:100 @ A1

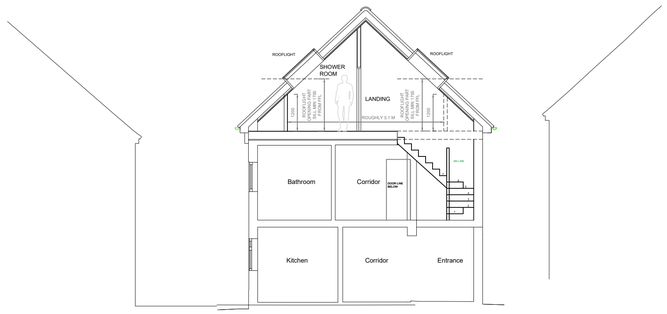


PROPOSED REAR (SOUTH) ELEVATION
1:100 @ A1

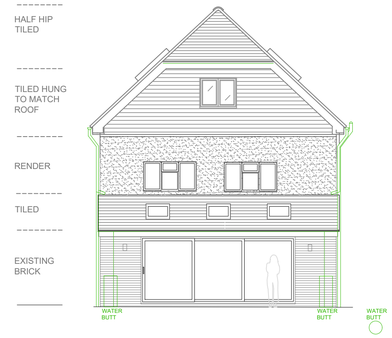

PROPOSED SIDE (EAST) ELEVATION
1:100 @ A1



PROPOSED SIDE (WEST) ELEVATION
1:100 @ A1

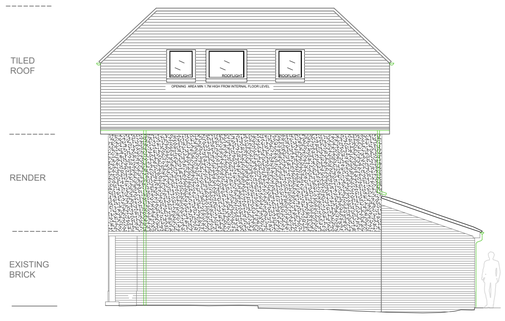

EXISTING MATERIALS:

WALLS: BROWN/RED BRICK

ROOF: PLAIN CLAY TILES

WINDOWS AND DOORS: FRONT: WHITE FRAMED UPVC, REAR: DARK GREY ALUMINIUM / UPVC.

PROPOSED MATERIALS:

WALLS:
GROUND FLOOR: EXISTING BRICK
FIRST FLOOR: WHITE PAINTED RENDER
ATTIC FLOOR: VERTICAL CLAY TILE HANGING, MIX OF RECLAIMED EXISTING ROOF TILES AND NEW SIMILAR.

ROOF: PLAIN CLAY TILES, MIX OF RECLAIMED EXISTING ROOF TILES AND NEW SIMILAR.

REPLACEMENT AND NEW WINDOWS AND DOORS: DARK GREY ALUMINIUM UPVC.

scale in metres

0 10 20

Paul Reed Architects ltd
Studio Greenhouse, 19 Bond Street,
Brighton, BN1 1RD
tel: 07807 458330
paul@paulreedarchitects.com

Rev	Drawn	Checked	Date
E	PPR	-	22-10-25
D	PPR	-	22-10-25
C	PPR	-	01-10-25
B	PPR	-	01-07-25
A	PPR	-	30-06-25
--	PPR	-	20-06-25

319 Upper Shoreham Road
Shoreham
BN43 5QB

House Renovation, First Floor extension & Loft Extension

Proposed Elevations and Section A-A

Scale: 1:100 @ A1

Job no:	Drawing no:	Rev:
BN 25 05	204	E