NOTES

- DO NOT SCALE OFF THIS DRAWING EXCEPT FOR PLANNING PURPOSES
- CHECK ALL DIMENSIONS ON SITE BEFORE ANY WORK IS COMMENCED
- ALL GOODS MATERIALS AND WORKMANSHIP MUST CONFORM WITH CURRENT BUILDING REGULATIONS, BRITISH STANDARDS AND CODES OF PRACTICE
- COPYRIGHT OF THIS DRAWING IS RETAINED BY THE ARCHITECT AND IT MUST NOT BE REPRODUCED WITHOUT WRITTEN CONSENT

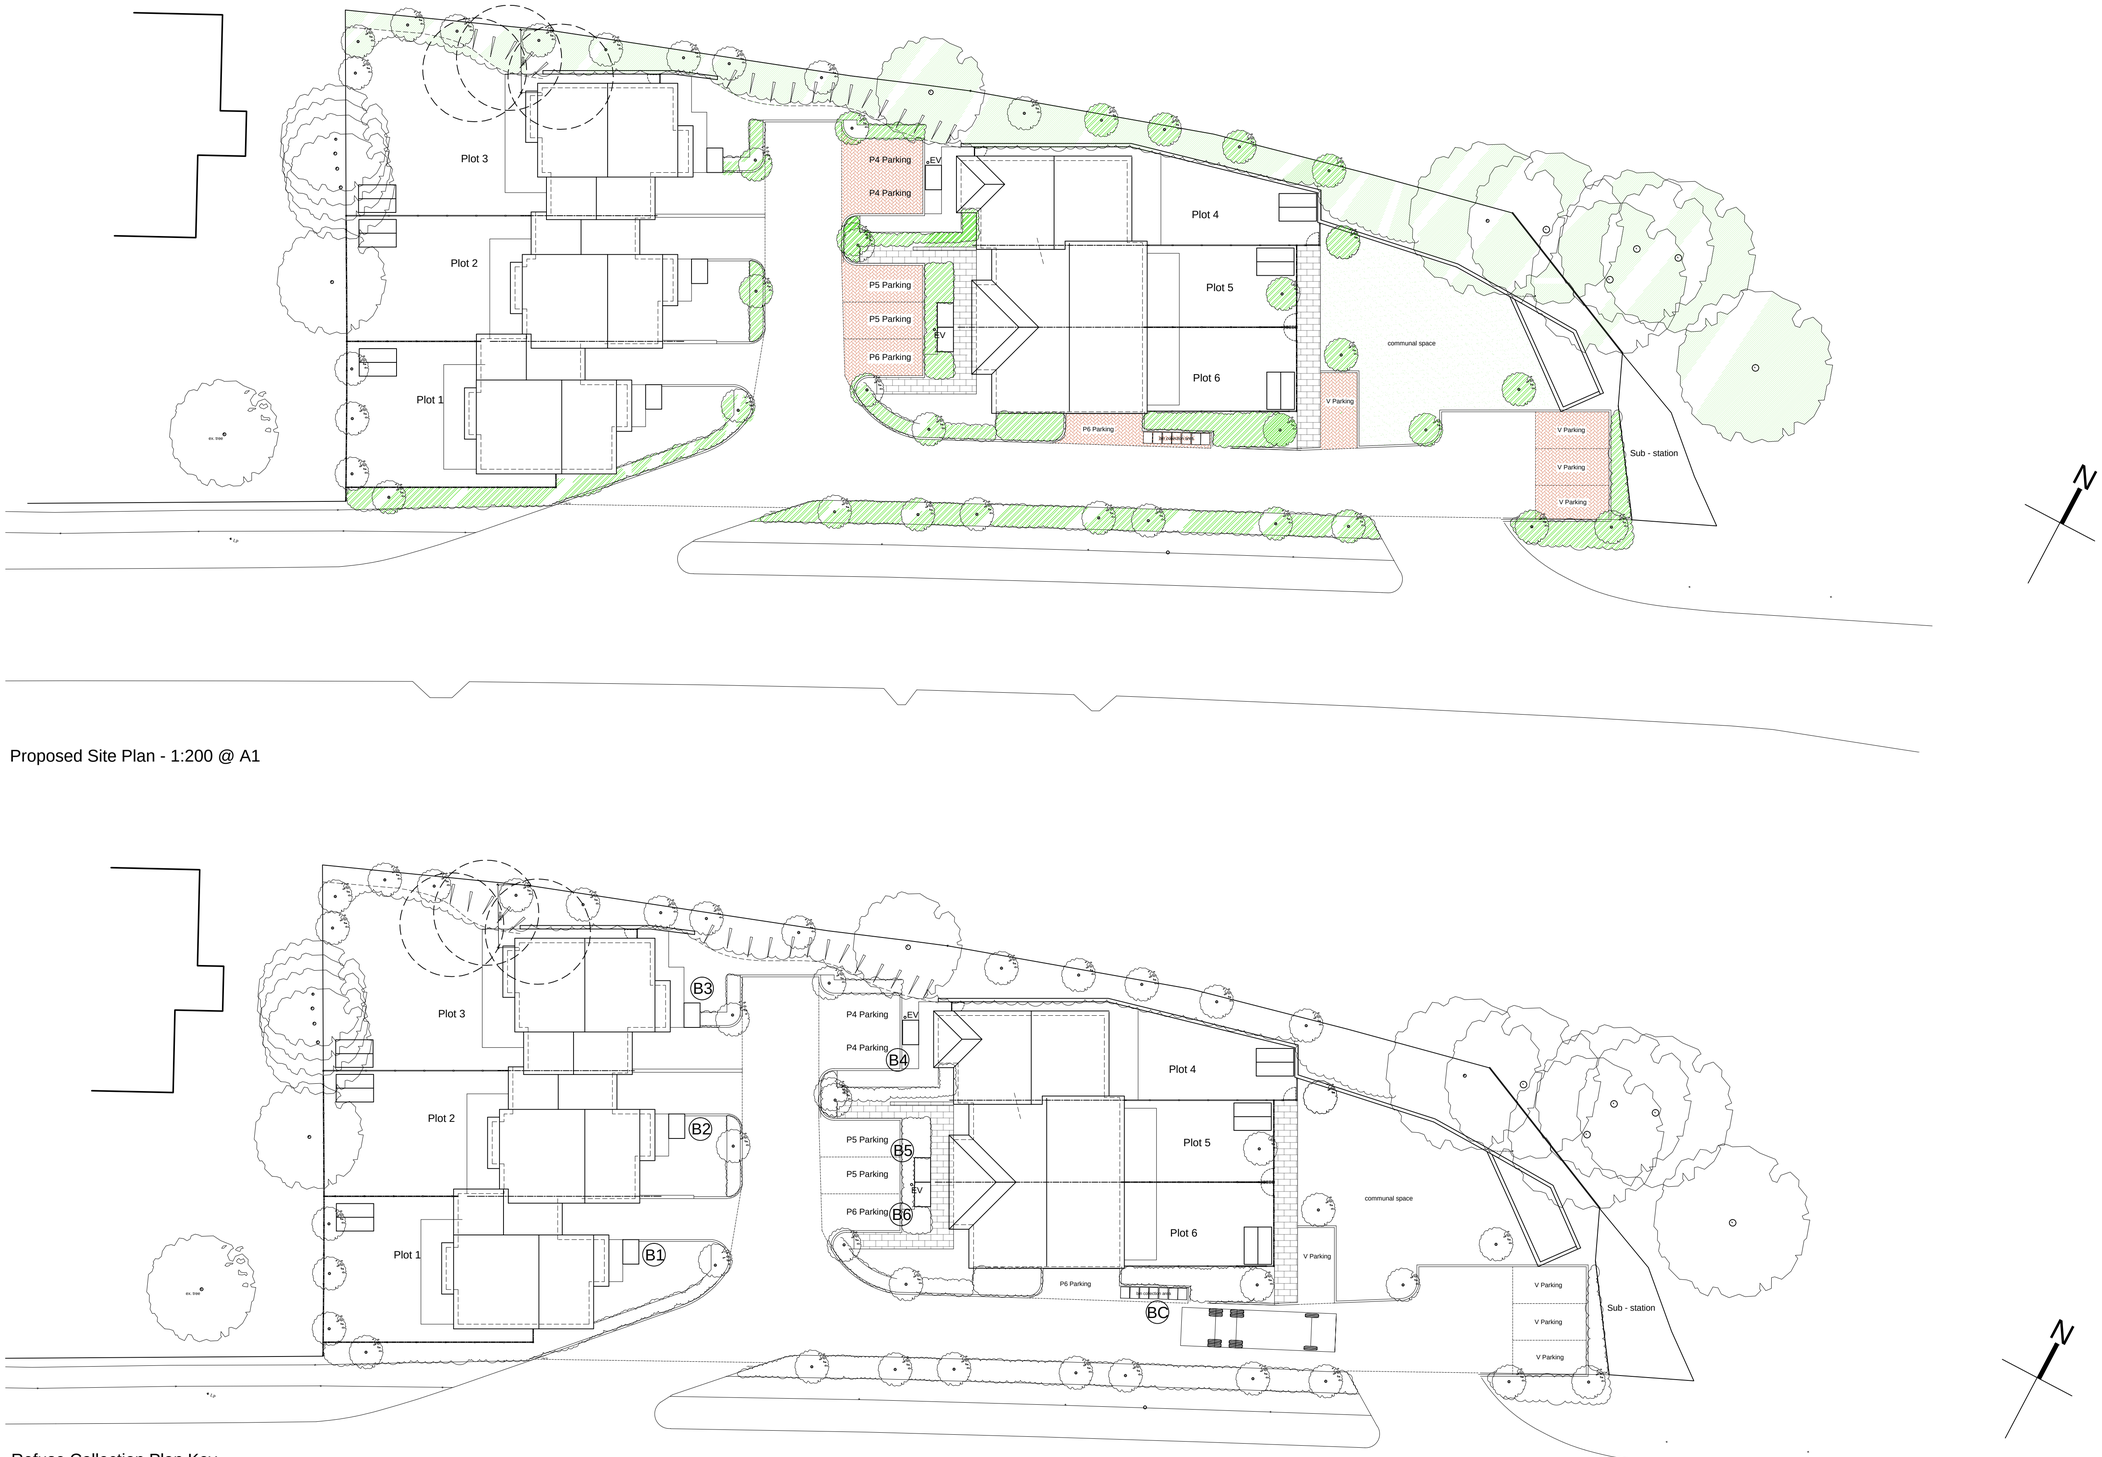

Proposed Site Plan - 1:200 @ A1

Proposed Refuse Collection Plan - 1:200 @ A1

Refuse Collection Plan Key

B01 - 06 - individual plot bin storage - refer to dwg. no. 2.06 External Works for details

BC - communal bin collection area

scale bar - 1:200 @ A1

REV	DATE	BY	AMENDMENT
G	01.10.19	ec	site layout amended
F	30.09.19	ec	site layout amended
E	13.09.19	ec	site layout amended
D	29.08.18	ec	bin collection plan added
C	03.08.18	ec	gen udpates
B	16.03.18	ec	dims added at planners request
A	06.03.18	ec	gen. updates. PLANNING ISSUE

folkes architects
The Old Forge
6 Church Street
Storrington
West Sussex
RH20 4LA
t. 01903 868629
info@folkesarchitects.co.uk

CLIENT
Randall & Chisnall Construction Ltd

JOB TITLE
Develolpment of land at the
Former Manor Filling Station
Old Shoreham Road
Lancing
BN15 0QS

DRAWING TITLE
Proposed Site Plan

PLANNING ISSUE

DATE	SCALE	DRAWN BY	CHECKED BY
Jan '18	1:100 @ A1	ec	mf

JOB NO.	DRAWING NO.	REVISION
1682	2.01	G