Scale
1:200

0 5 10 15 20 25 30 Metres

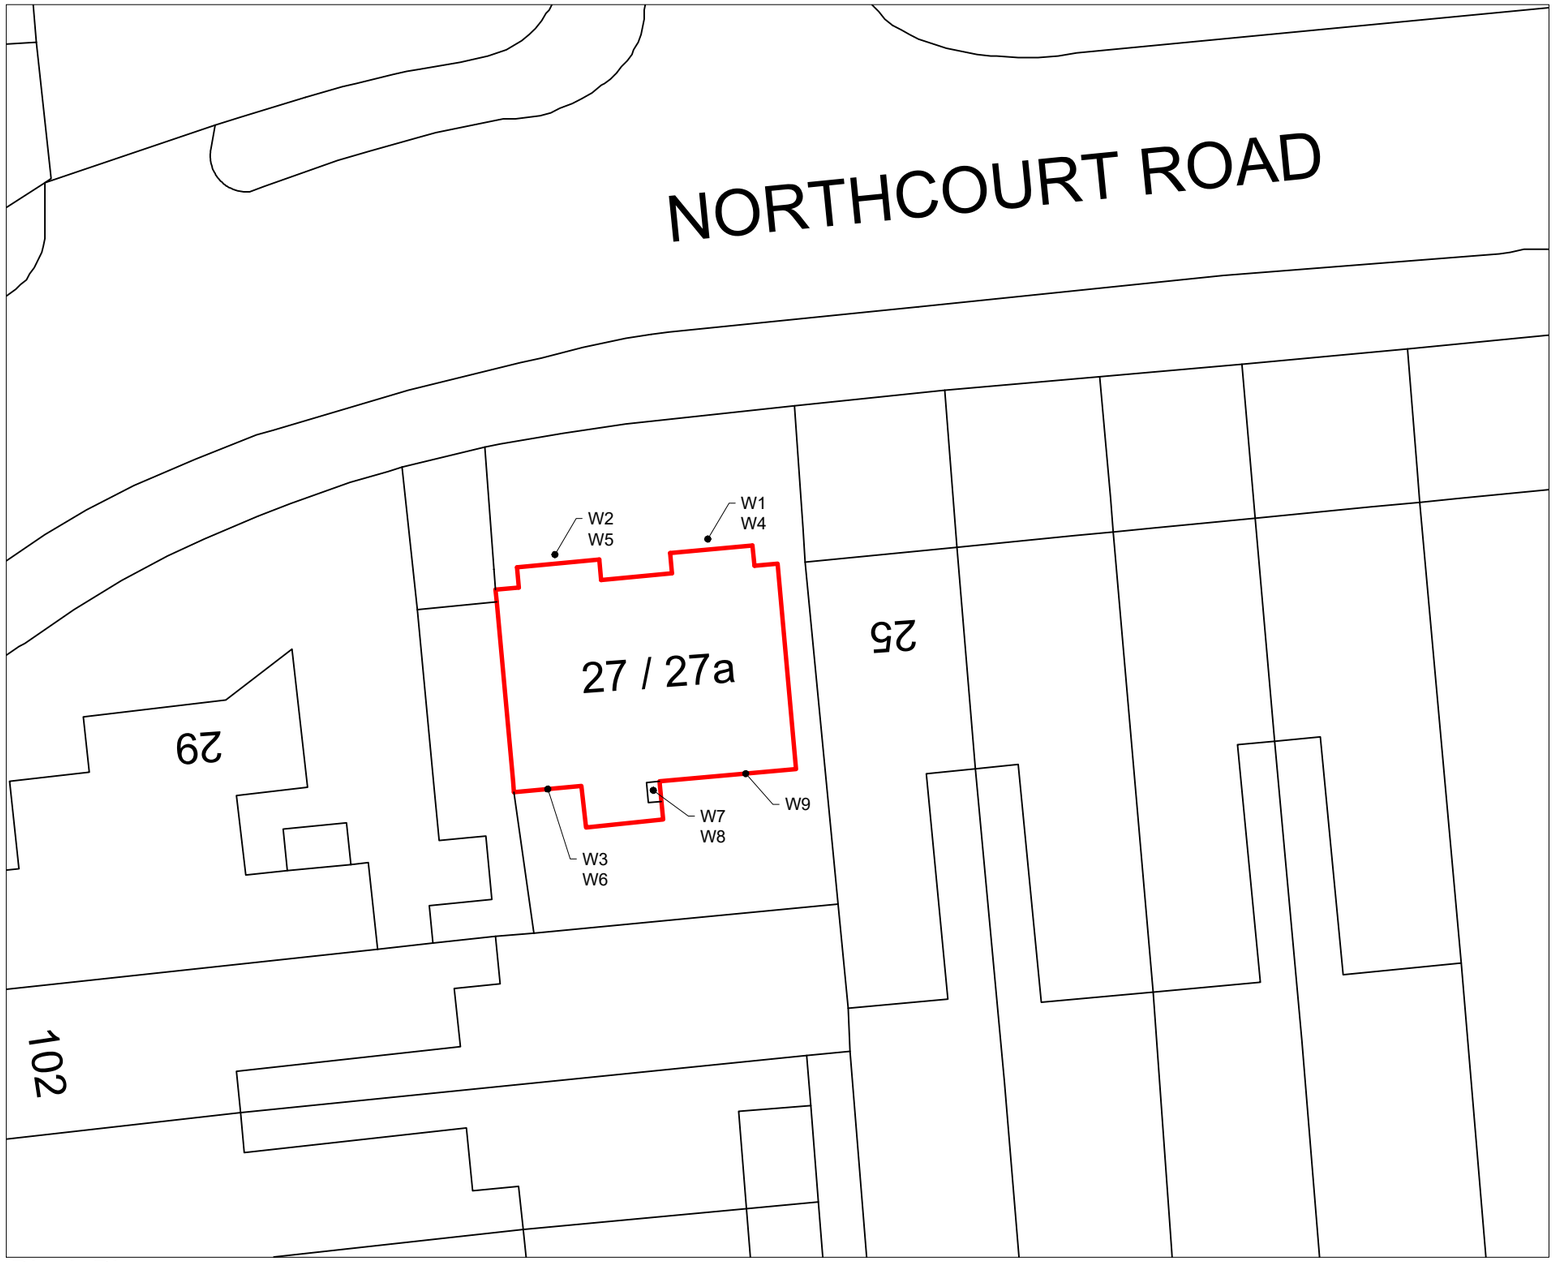

Block Plan
Scale 1:200

Scale
1:1250

0 20 40 60 80 100 Metres



Ordnance Survey (c) Crown Copyright 2024. All rights reserved. Licence number 100022432

Location Plan
Scale 1:1250

N

Rev:	Description:	Date:
-	-	-

HORIZON DESIGN
ARCHITECTURAL TECHNOLOGY
Horizon Design Limited
4 High View
Worthing BN13 3DQ
01903 205868
info@horizon-design.co.uk
www.horizon-design.co.uk

Client:
Mr Percival / Ms Goodbody

Project:
Replacement Glazing to:
27 / 27a Northcourt Road
Worthing
West Sussex
BN14 7DS

Drawing title:
Location & Block Plans.

Scale:
1:200 / 1:1250 @ A3

Date: 06.08.24
Drawn: KWF

Drawing number: 3183-02
Revision: -