Contractor Notes

Painting	Store front / eaves fascia / stall riser / rainwater goods / window & door frames to be painted traffic grey. Background to be painted traffic grey.	
Backgrounds	Existing is suitable for proposed signage.	
Illumination	All illuminated signs to have 5amp switched fused spur located behind sign location	
Window Graphics	Novograf to supply window manifestation/graphics proposal	
ATM	Surround to be rebranded by others	

ADUR & WORTHING
PLANNING SERVICES

PLAN	AWDM/ 0453/17
DATE VALID	11 MAY 2017

Installation Notes

Production Notes

Suitability for Production	No issues	

Additional Notes

Bag sign	Bag sign to be incorporated into window vinyl package on this elevation.	
Lotto projector	No suitable location for Lotto projector on this elevation.	
Amazon Projector	Blue dotted line indicates existing Amazon projector. This is mounted lower than 2400mm HAGL. Recommend removing and making good wall. Amazon could be featured in window graphics proposal.	

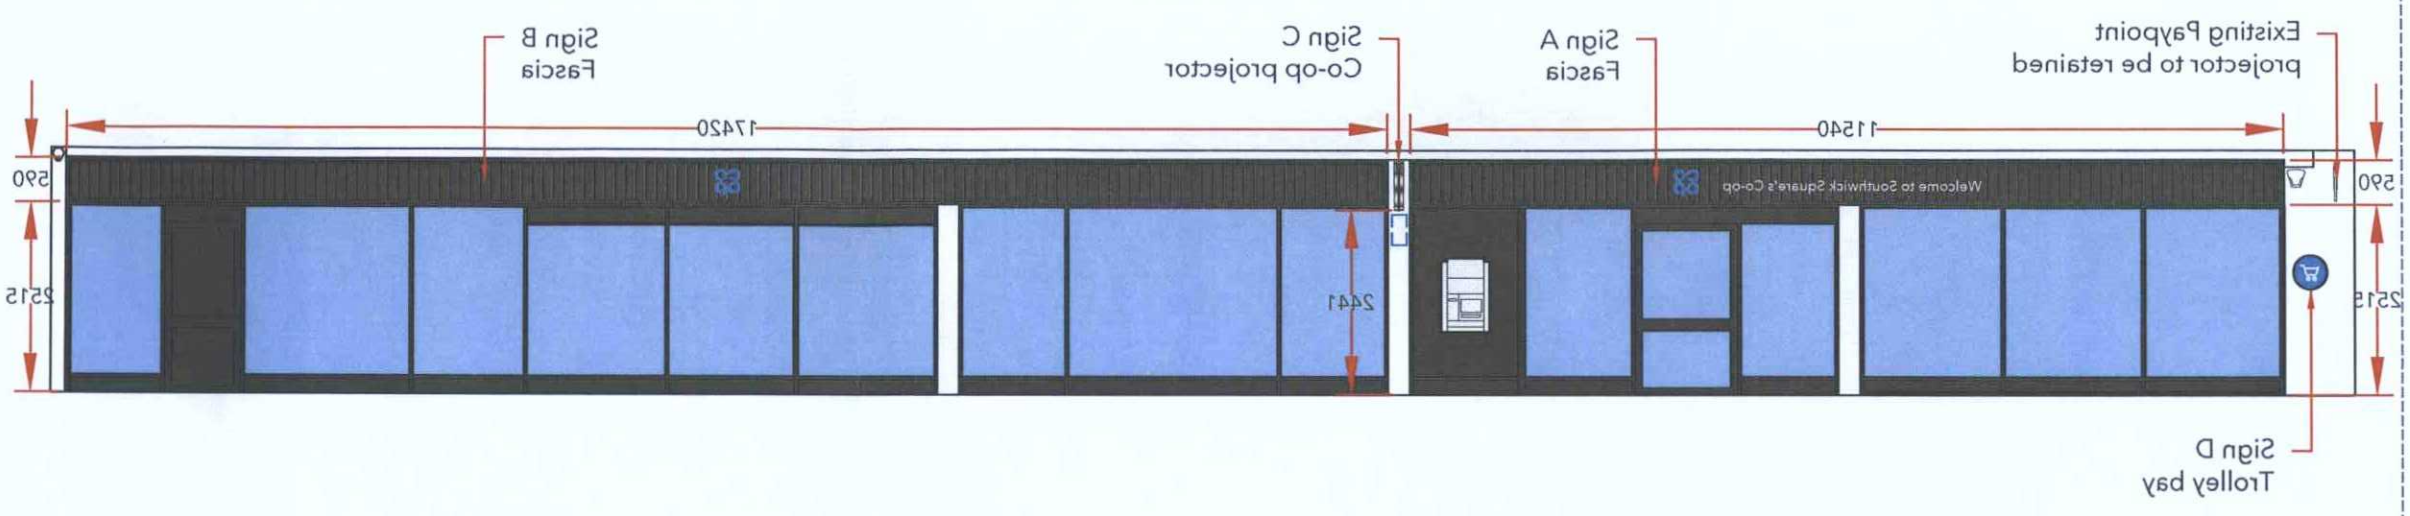



Proposed Elevation 1, Scale 1:100 @ A3

Store Name:	Southwick Square
Store No:	6802
Futurama W.O:	129958
Store Type:	Everyday Convenience - Mainstream
Programme:	Rollback
CAD reference:	P8F5M3 (Drawing after locked CAD)
Address:	8 - 16 Southwick Square Brighton BN42 4FJ
Revision:	Original scheme
Original Scheme:	KP

Olympia House
Lockwood Court
Middleton Grove
Leeds
LS11 5TY
United Kingdom

Telephone:
0113 270 5595
Facsimile:
0113 277 1143
E-mail:
postbox@futurama.ltd.uk

futurama
delivering branded environments™