Contractor Notes

Painting	Window & door frames to be painted traffic grey.	
Banner Frames	To be supplied by main contractor	

ADUR & WORTHING
PLANNING SERVICES

PLAN	AWDM/ 0753/17
DATE VALID	11 MAY 2017

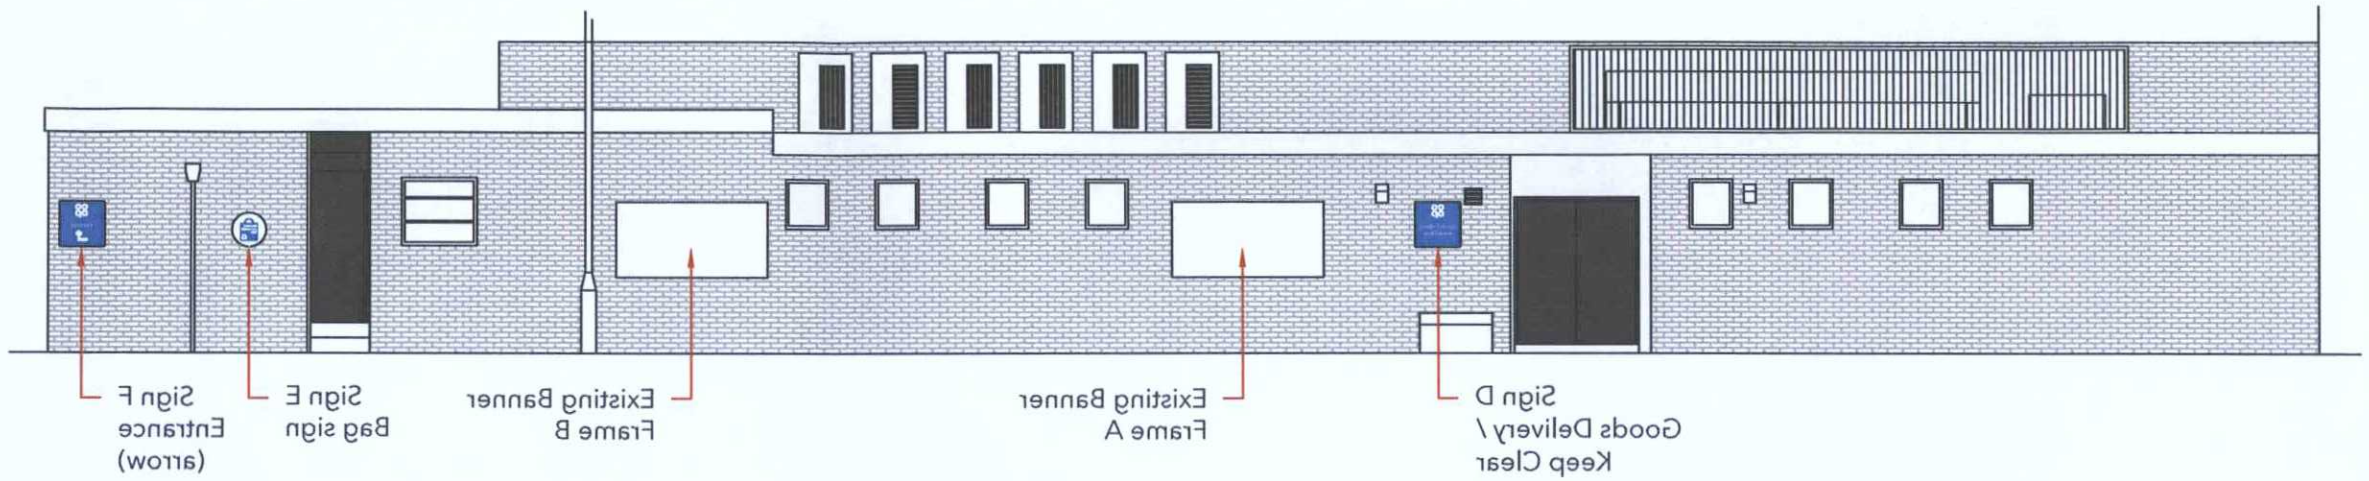

Installation Notes

Production Notes

Suitability for Production	No issues	

Additional Notes

Proposed Elevation 2, Scale 1:100 @ A3

Store Name:	Southwick Square
Store No:	6802
Futurama W.O:	129958
Store Type:	Everyday Convenience - Mainstream
Programme:	Rollback
CAD reference:	P8F5M3 (Drawing after locked CAD)
Address:	8 - 16 Southwick Square Brighton BN42 4FJ
Revision:	Original scheme
Original Scheme:	KP

Olympia House
Lockwood Court
Middleton Grove
Leeds
LS11 5TY
United Kingdom

Telephone:
0113 270 5595
Facsimile:
0113 277 1143
E-mail:
postbox@futurama.ltd.uk

futurama
delivering branded environments™