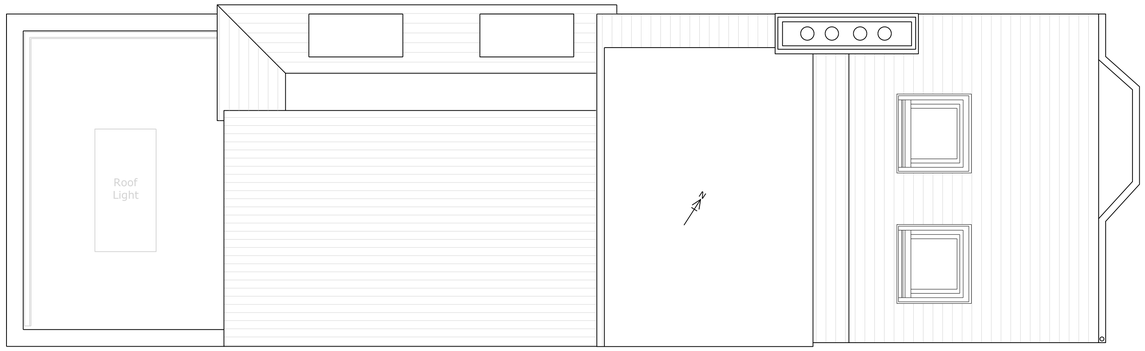

Proposed Roof Plan (1:50)

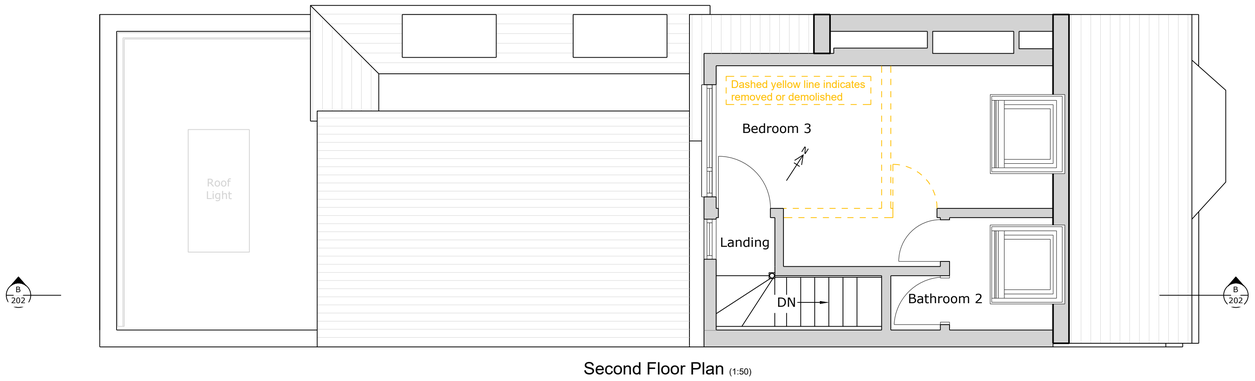

Second Floor Plan (1:50)

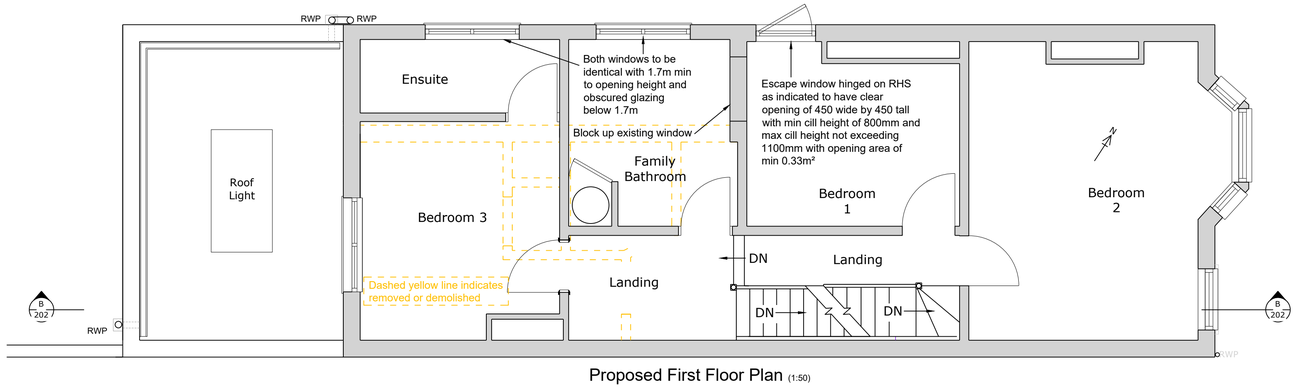

Proposed First Floor Plan (1:50)

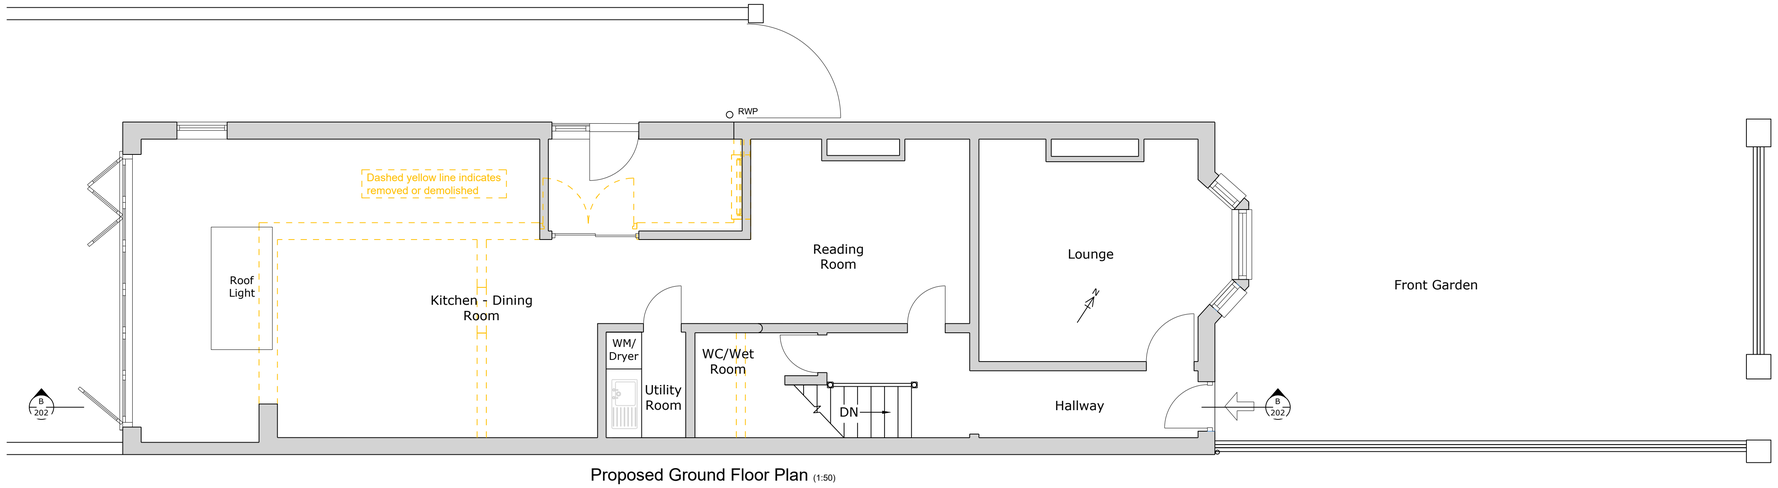

Proposed Ground Floor Plan (1:50)

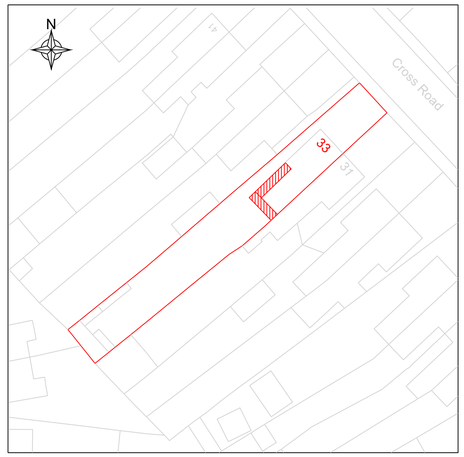

Proposed Block Plan(1:500)

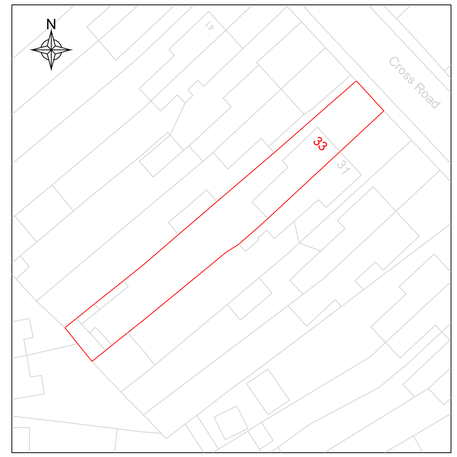

Existing Block Plan(1:500)

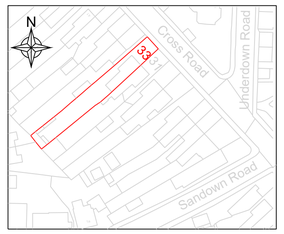

Location Plan(1:1250)

SCALE BAR FOR ALL 1:50 DETAILS

0m 5m 10m

SCALE BAR FOR ALL 1:1250 DETAILS

0m 25m 125m

SCALE BAR FOR ALL1:500 DETAILS

0m 10m 20m 50m

Rev	Date	Description
C	22/04/2020	Side (North) Elevation escape window amended as per comments.
B	22/04/2020	Side (North) Elevation windows amended as per comments.
A	20/01/2020	Amendments as per comments.

Client

Tracy Salmon

Project

33 Cross Road, Southwick

Drawing Title

Proposed Ground, First, Second and Roof, Location and Block Plans

Issued for

Householder Application for Planning Consent

Haworth McCall CONSULTING

Brighton: 01273 617117
Belfast: 028 9028 3060
solutions@haworthmccall.co.uk
www.haworthmccall.co.uk

Scale	Designer	Date	Drg No	Rev
As Shown	BH	Apr-20	1188 /201	C
Original paper size A1	Drawn NY			