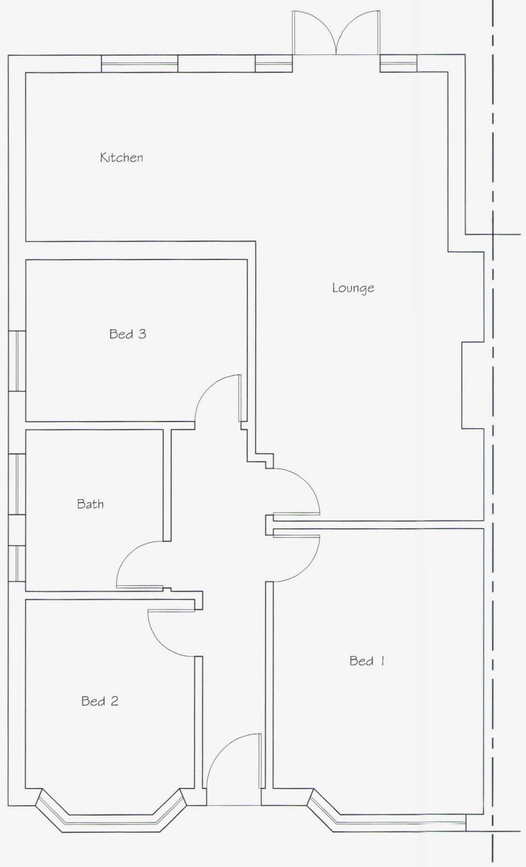


Existing Ground Floor Plan

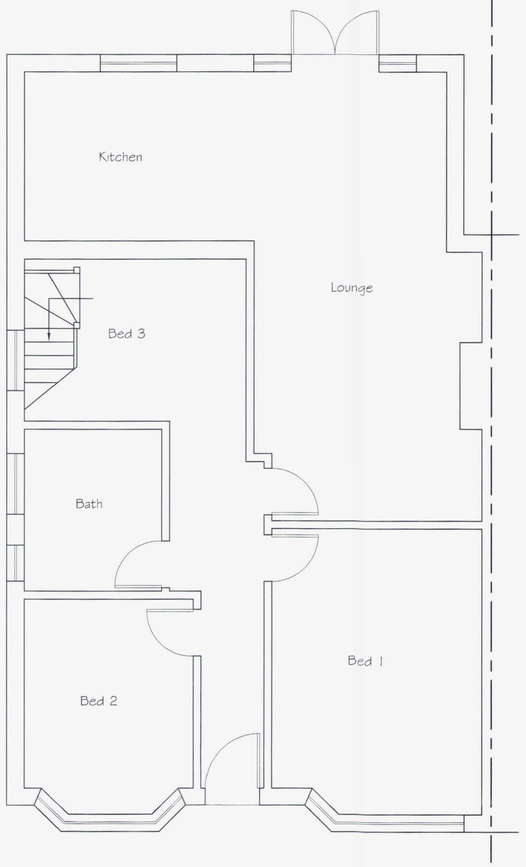


Proposed Ground Floor Plan

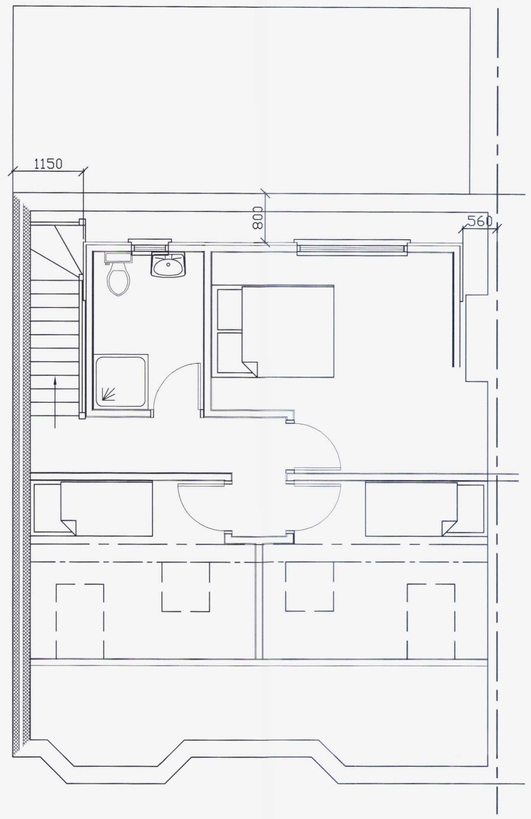


Proposed First Floor Plan

ADUR & WORTHING
PLANNING SERVICES
PLAN AWDM/1820/15
DATE VALID 31 JAN 2016

AMENDMENT

0 0.5 1 2 3 4 5 6 7 8 9 10

SCALE 1:50

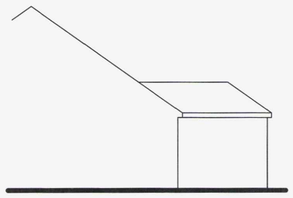

Existing South Elevation

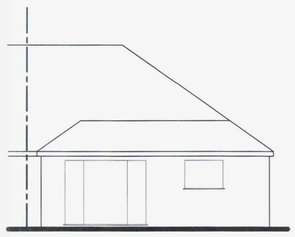

Existing East Elevation

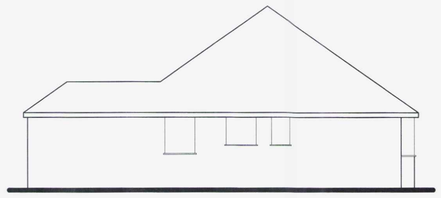

Existing North Elevation

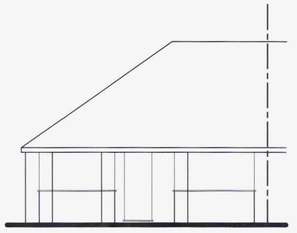

Existing West Elevation

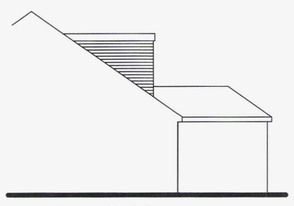

Proposed South Elevation

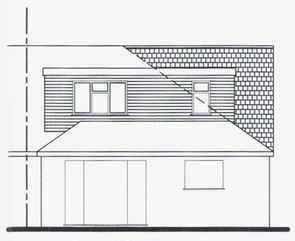

Proposed East Elevation

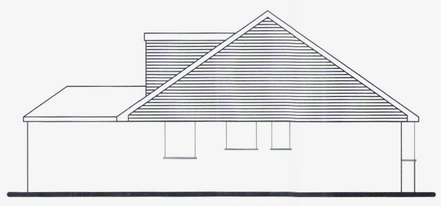

Proposed North Elevation

Note: roof lights not to project more than 150mm above plane of roof

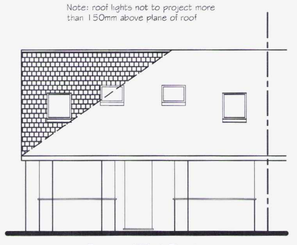

Proposed West Elevation

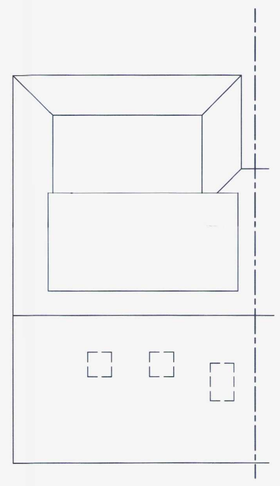

Proposed Roof Plan

0 0.5 1 2 3 4 5 6 7 8 9 10

SCALE 1:100

Tony Rogers
Building Consultants
Address: 40 Dawn Crescent, Upper Beeding
West Sussex, BN44 3WH
Telephone: 01903 815225 Fax: 01903 815225

| Rev. | Date: | Revision Description: |
|---|---|---|
| | | |
| | | |
| | | |
| | | |

Client: Mr & Mrs Gregory

Address: 22 Grafton Gardens
Sompting
West Sussex
BN15 9SP

Project: Proposed rooms in roof with hip to gable and rear dormer

Scale: 1:50 1:100
Paper Size A1

Date: October 2015

Drawing No: 15/1072/01

Drawn By: AWR

Revision: