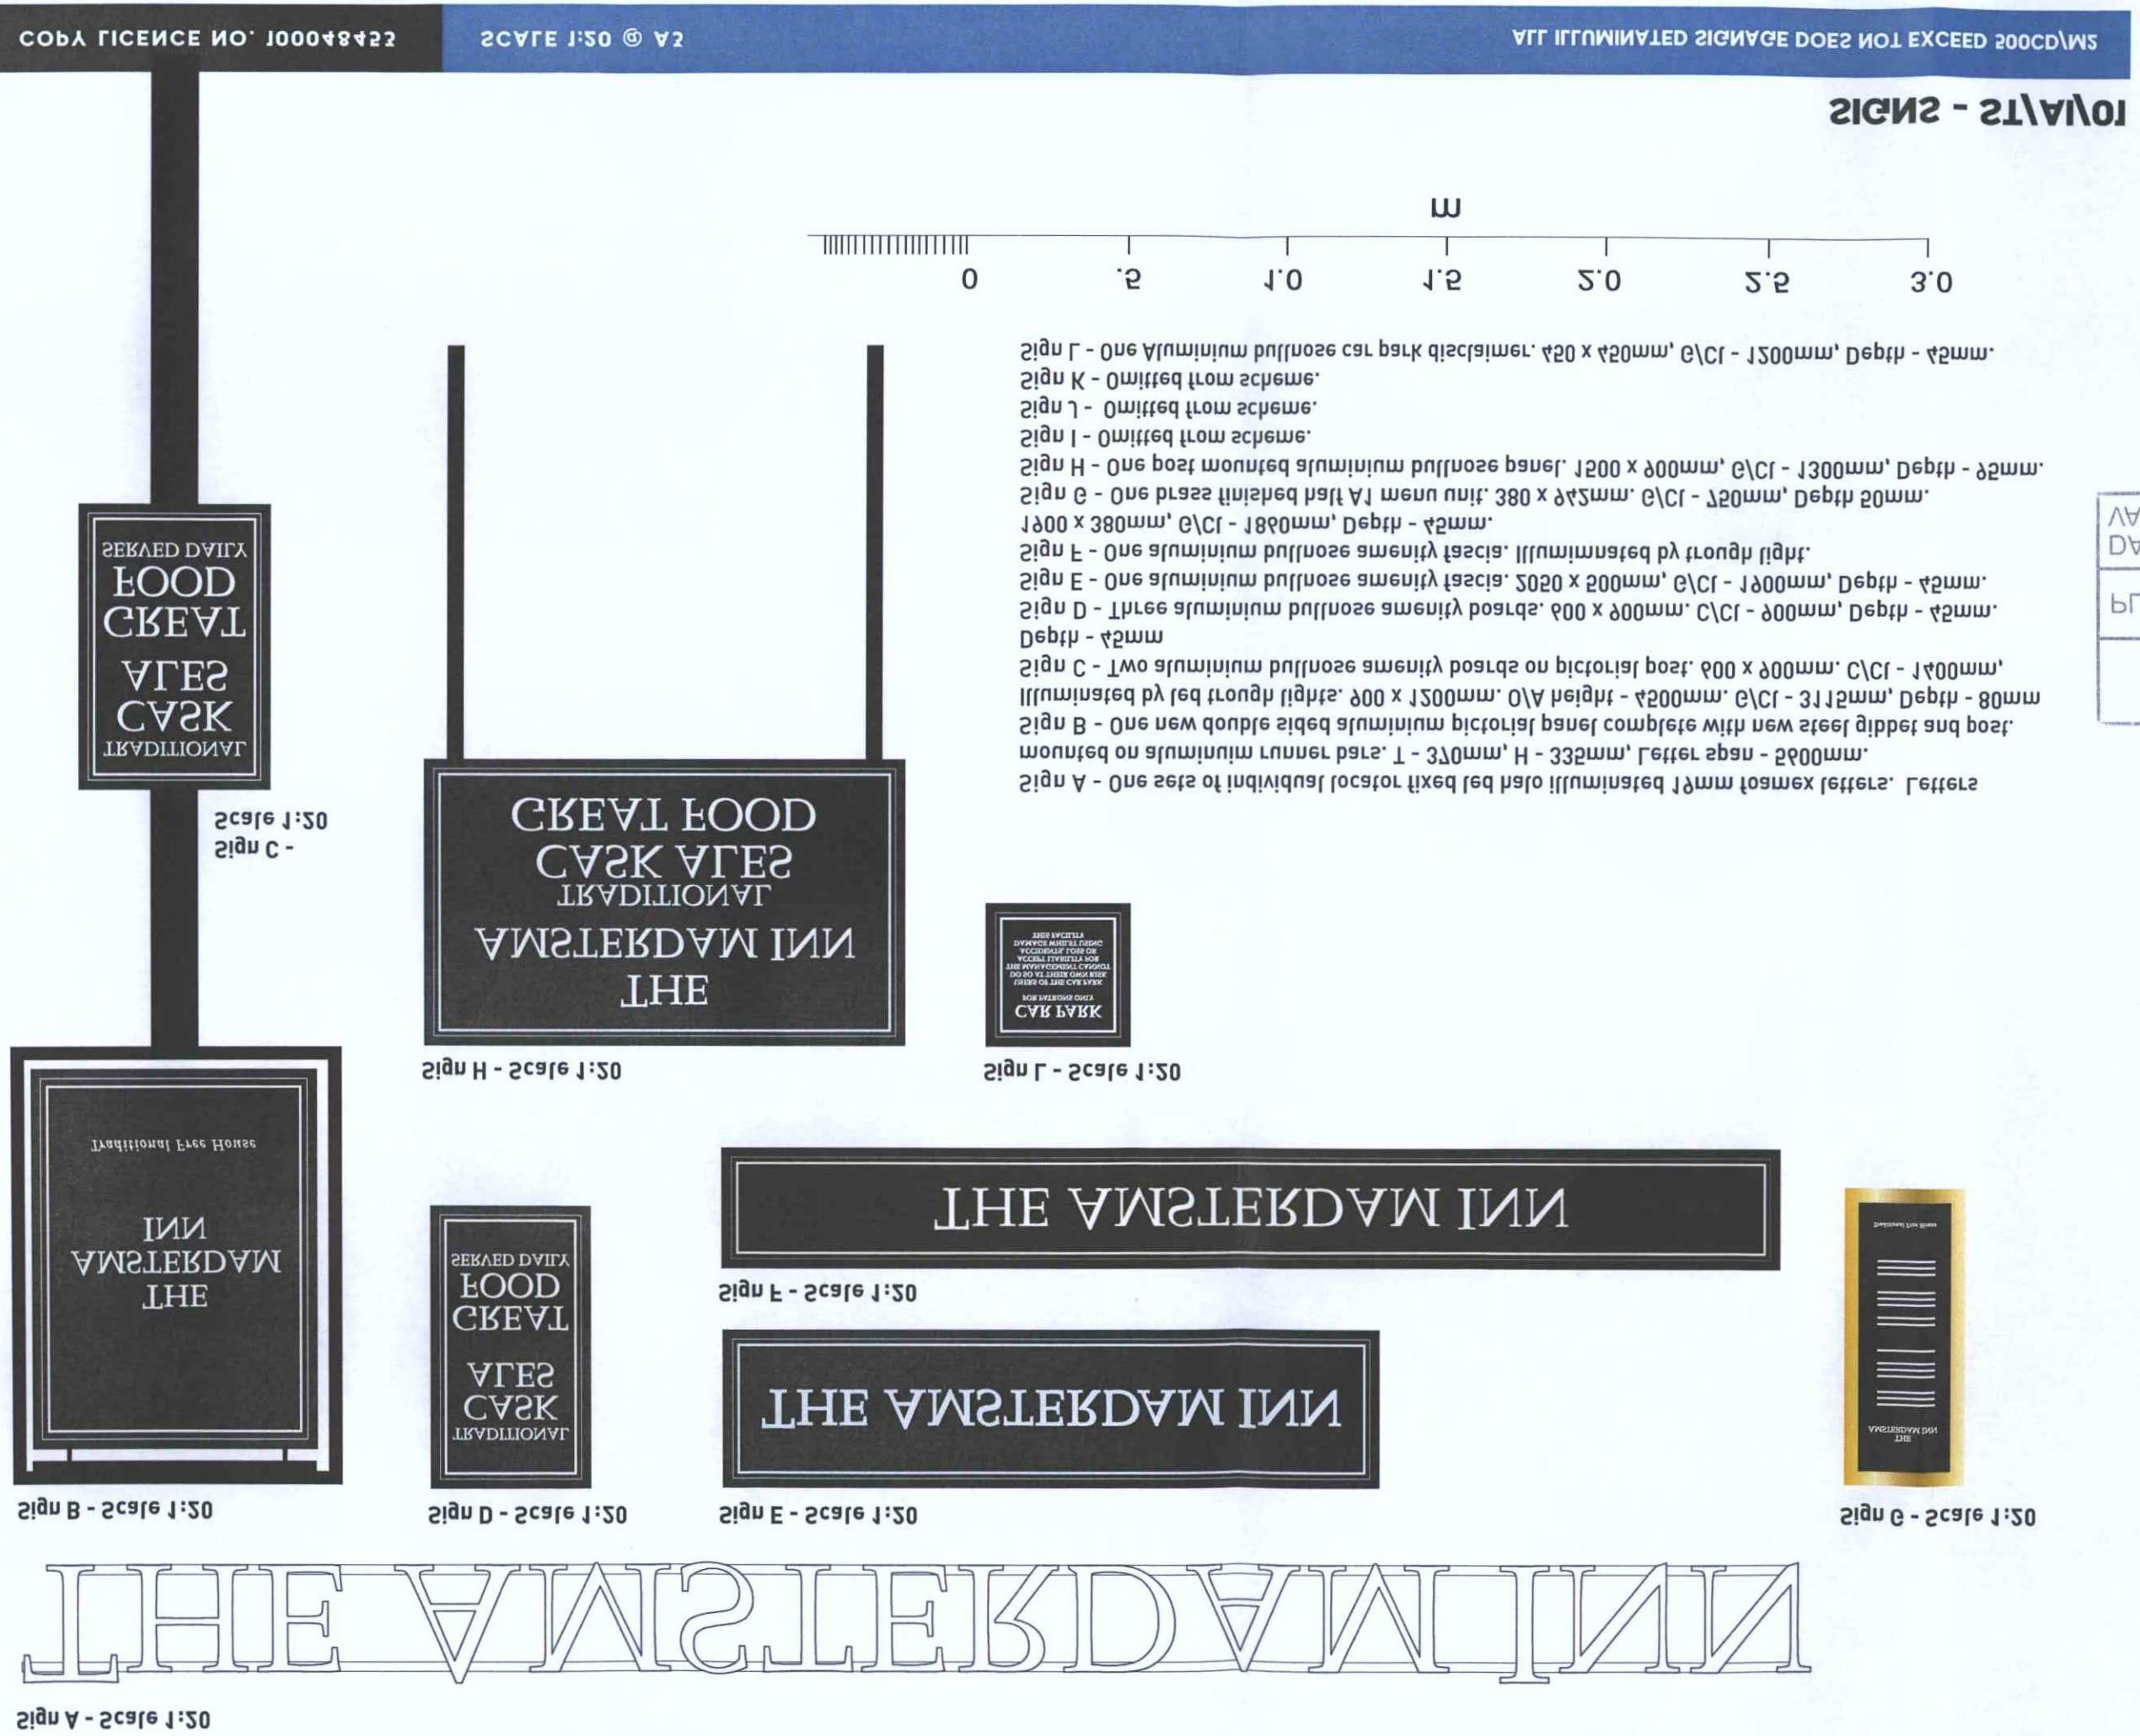

Sign A - Scale 1:20

Sign B - Scale 1:20

Sign C - Scale 1:20

Sign D - Scale 1:20

Sign E - Scale 1:20

Sign F - Scale 1:20

Sign G - Scale 1:20

Sign H - Scale 1:20

Sign L - Scale 1:20

Sign A - One sets of individual locator fixed led halo illuminated 19mm foamex letters. Letters mounted on aluminium runner bars. T - 370mm, H - 335mm, Letter span - 5600mm.

Sign B - One new double sided aluminium pictorial panel complete with new steel gibbet and post. Illuminated by led trough lights. 900 x 1200mm. O/A height - 4500mm. G/Cl - 3115mm, Depth - 80mm

Sign C - Two aluminium bullnose amenity boards on pictorial post. 600 x 900mm. C/Cl - 1400mm, Depth - 45mm

Sign D - Three aluminium bullnose amenity boards. 600 x 900mm. C/Cl - 900mm, Depth - 45mm.

Sign E - One aluminium bullnose amenity fascia. 2050 x 500mm, G/Cl - 1900mm, Depth - 45mm.

Sign F - One aluminium bullnose amenity fascia. Illuminated by trough light. 1900 x 380mm, G/Cl - 1860mm, Depth - 45mm.

Sign G - One brass finished half A1 menu unit. 380 x 942mm. G/Cl - 750mm, Depth 50mm.

Sign H - One post mounted aluminium bullnose panel. 1500 x 900mm, G/Cl - 1300mm, Depth - 95mm.

Sign I - Omitted from scheme.

Sign J - Omitted from scheme.

Sign K - Omitted from scheme.

Sign L - One Aluminium bullnose car park disclaimer. 450 x 450mm, G/Cl - 1200mm, Depth - 45mm.

0 .5 1.0 1.5 2.0 2.5 3.0 m

SIGNS - ST/A/10

ALL ILLUMINATED SIGNAGE DOES NOT EXCEED 500CD/M2

SCALE 1:20 @ A3

COPY LICENCE NO. 100048455

WWW.INSIGNIASIGNS.BIZ

0113 242 8533

THIS DOCUMENT IS THE PROPERTY OF INSIGNIA SIGNS & SERVICES LTD. WHO OWN THE COPYRIGHT THEREIN. THE INFORMATION IN THIS DOCUMENT IS GIVEN IN CONFIDENCE AND WITHOUT THE WRITTEN PERMISSION OF INSIGNIA SIGNS & SERVICES LTD. GIVEN BY CONTRACT OR OTHERWISE REPRINTED OR REPRODUCED IN ANY MATERIAL FORM EITHER WHOLLY OR IN PART NOR MUST THE CONTENTS OF THE DOCUMENT OR ANY METHOD OR TECHNIQUE AVAILABLE THERE FROM BE DISCLOSED TO ANY THIRD PARTY.

NB: PLEASE ALWAYS REFER TO ACTUAL PAINT REFERENCES FOR AN ACCURATE COLOUR MATCH.

PLAN	AWDM/ 18/7/16
DATE	27 JAN 2017
VALID	

ADUR & WORTHING
PLANNING SERVICES

AMENDMENT

LETTERS & RENDER

WHITE

SIGNS & DOORS

BLACK

COLOURS

3t to t6 dr / F - 27 or t7 dr

SHOREHAM

AMSTERDAM INN

STONEGATE PUB CO.

W0005210

SITE DETAILS

PLANNING

STAND OUT FROM THE CROWD

SIGNS & SERVICES

INSIGNIA