COPY LICENCE NO. 100048422 | SCALE 1:100 @ A2 | ALL ILLUMINATED SIGNAGE DOES NOT EXCEED 200CD\M2

ELEVATIONS - ST\A\05

0 .5 1.0 1.5 2.0 2.5 3.0 3.5 4.0 4.5 5.0 m

SW Elevation (C) - Rear - Scale 1:100

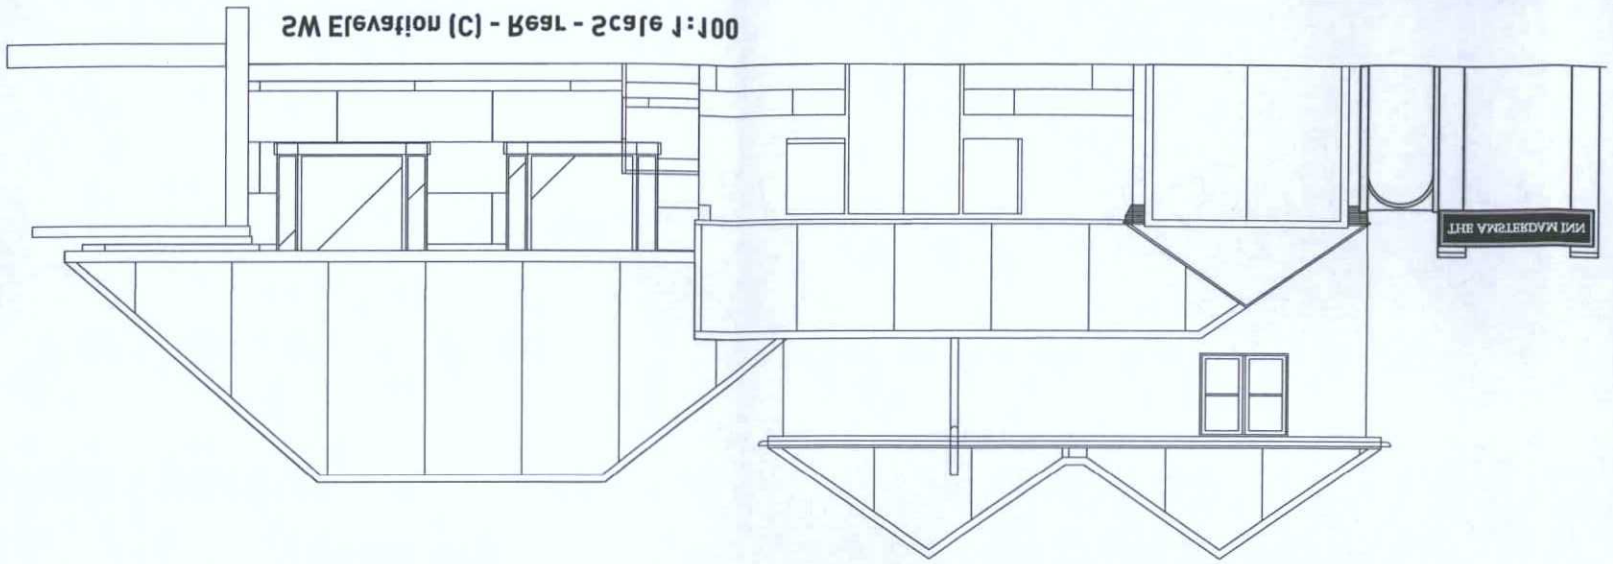

NW Elevation (B) - Side - Scale 1:100



S Elevation (D) - Side (car park) - Scale 1:100

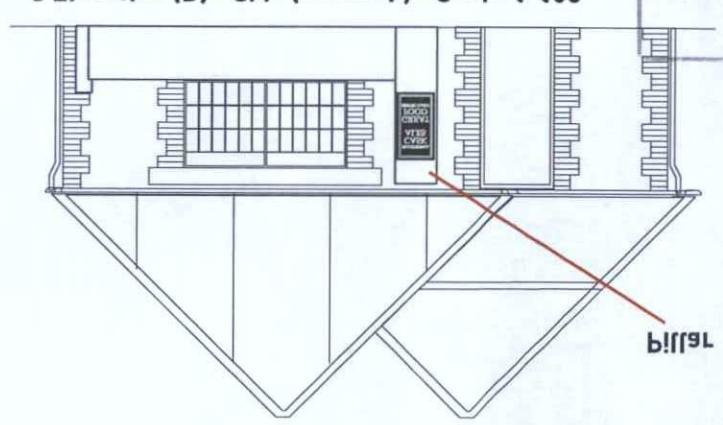

NE Elevation (A) - Front - Scale 1:100



AMENDMENT

LETTERS & RENDER

WHITE

SIGNS & DOORS

BLACK

COLOURS

Ref to be advised - RAL 7016	
SHOREHAM	
AMSTERDAM INN	
STONEGATE PUB CO.	
W0002510	

SITE DETAILS

PLANNING

STAND OUT FROM THE CROWD

SIGNS & SERVICES

INSIGNIA

WWW.INSIGNIASIGNS.BIZ

01273 421 8222

DISCLOSED TO ANY THIRD PARTY. TECHNIQUE AVAILABLE THERE FROM BE DOCUMENT OR VIA METHOD OR PART NOR WILL THE CONTENTS OF THE MATERIAL FORM EITHER WHOLLY OR IN REPRINTED OR REPRODUCED IN ANY THE DOCUMENT MUST NOT BE COPIED. GIVEN BY CONTRACT OR OTHERWISE

INSIGNIA SIGNS & SERVICES LTD. WITHOUT THE WRITTEN PERMISSION OF IS GIVEN IN CONFIDENCE AND THE INFORMATION IN THIS DOCUMENT

OWN THE COPYRIGHT THEREIN. INSIGNIA SIGNS & SERVICES LTD. WHO THIS DOCUMENT IS THE PROPERTY OF

AN ACCURATE COLOUR MATCH. ACTUAL PAINT REFERENCES FOR NB: PLEASE ALWAYS REFER TO

PLAN	AMDM\1824\10
DATE	27 JAN 2017
VALID	

PLANNING SERVICES
ADUR & WORTHING