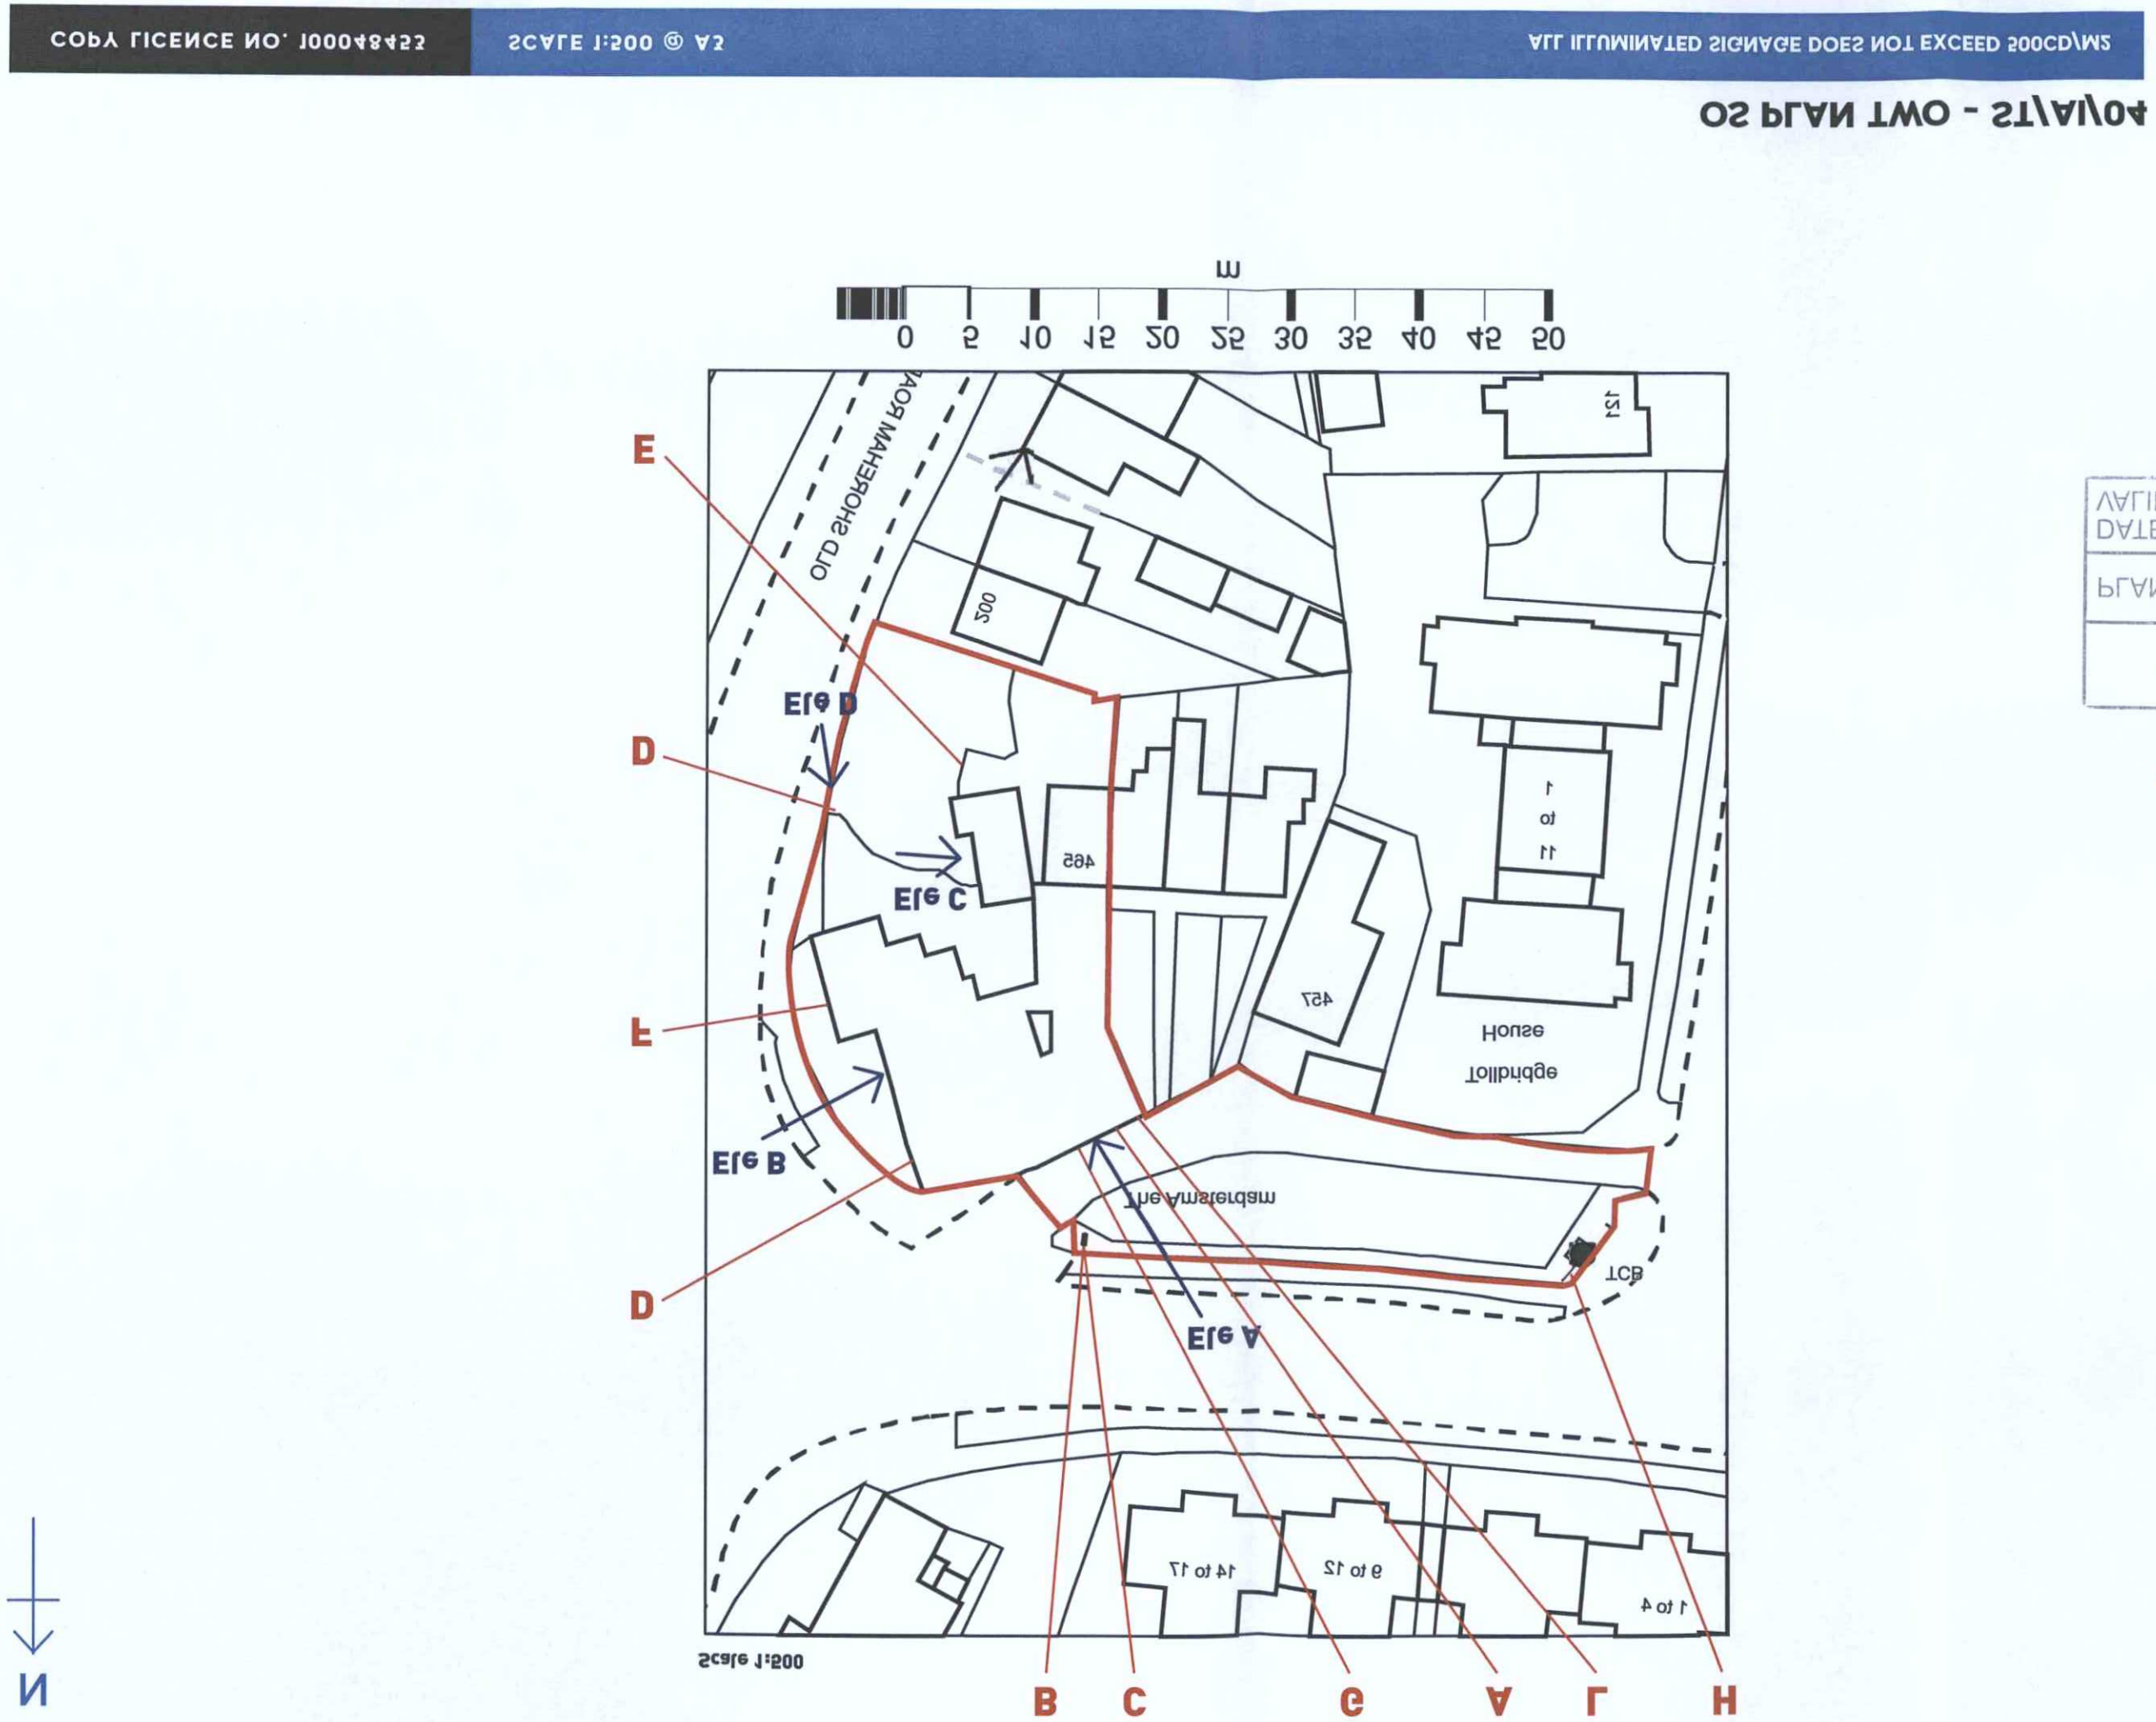


ALL ILLUMINATED SIGNAGE DOES NOT EXCEED 500CD/M2

SCALE 1:500 @ A3

COPY LICENCE NO. 100048455

40/A/TS - OWT NAN SO

WWW.INSIGNIASIGNS.BIZ

01132 458 5555


THIS DOCUMENT IS THE PROPERTY OF INSIGNIA SIGNS & SERVICES LTD. WHO OWN THE COPYRIGHT THEREIN. INSIGNIA SIGNS & SERVICES LTD. WITHOUT THE WRITTEN PERMISSION OF THE INFORMATION IN THIS DOCUMENT IS GIVEN IN CONFIDENCE AND THE DOCUMENT MUST NOT BE COPIED, REPRINTED OR REPRODUCED IN ANY MATERIAL FORM EITHER WHOLLY OR IN PART NOR MUST THE CONTENTS OF THE DOCUMENT OR ANY METHOD OR TECHNIQUE AVAILABLE THERE FROM BE DISCLOSED TO ANY THIRD PARTY.


NB: PLEASE ALWAYS REFER TO ACTUAL PAINT REFERENCES FOR AN ACCURATE COLOUR MATCH.

| | |
|---|---|
| DATE | 21 JAN 2017 |
| PLAN | AWDM/ 1847/19 |

PLANNING SERVICES
ADUR & WORTHING

AMENDMENT

LETTERS & RENDER

WHITE

SIGNS & DOORS

BLACK

COLOURS

Et to Ge 91 / F - 2 of 17 91

SHOREHAM

AMSTERDAM INN

STONEGATE PUB CO.

W0005210

SITE DETAILS

PLANNING

STAND OUT FROM THE CROWD

SIGNS & SERVICES

INSIGNIA