COPY LICENCE NO. 100048422 | SCALE 1:1250 @ A4 | ALL ILLUMINATED SIGNAGE DOES NOT EXCEED 300CD\M2

OS PLAN ONE - ST\A\02

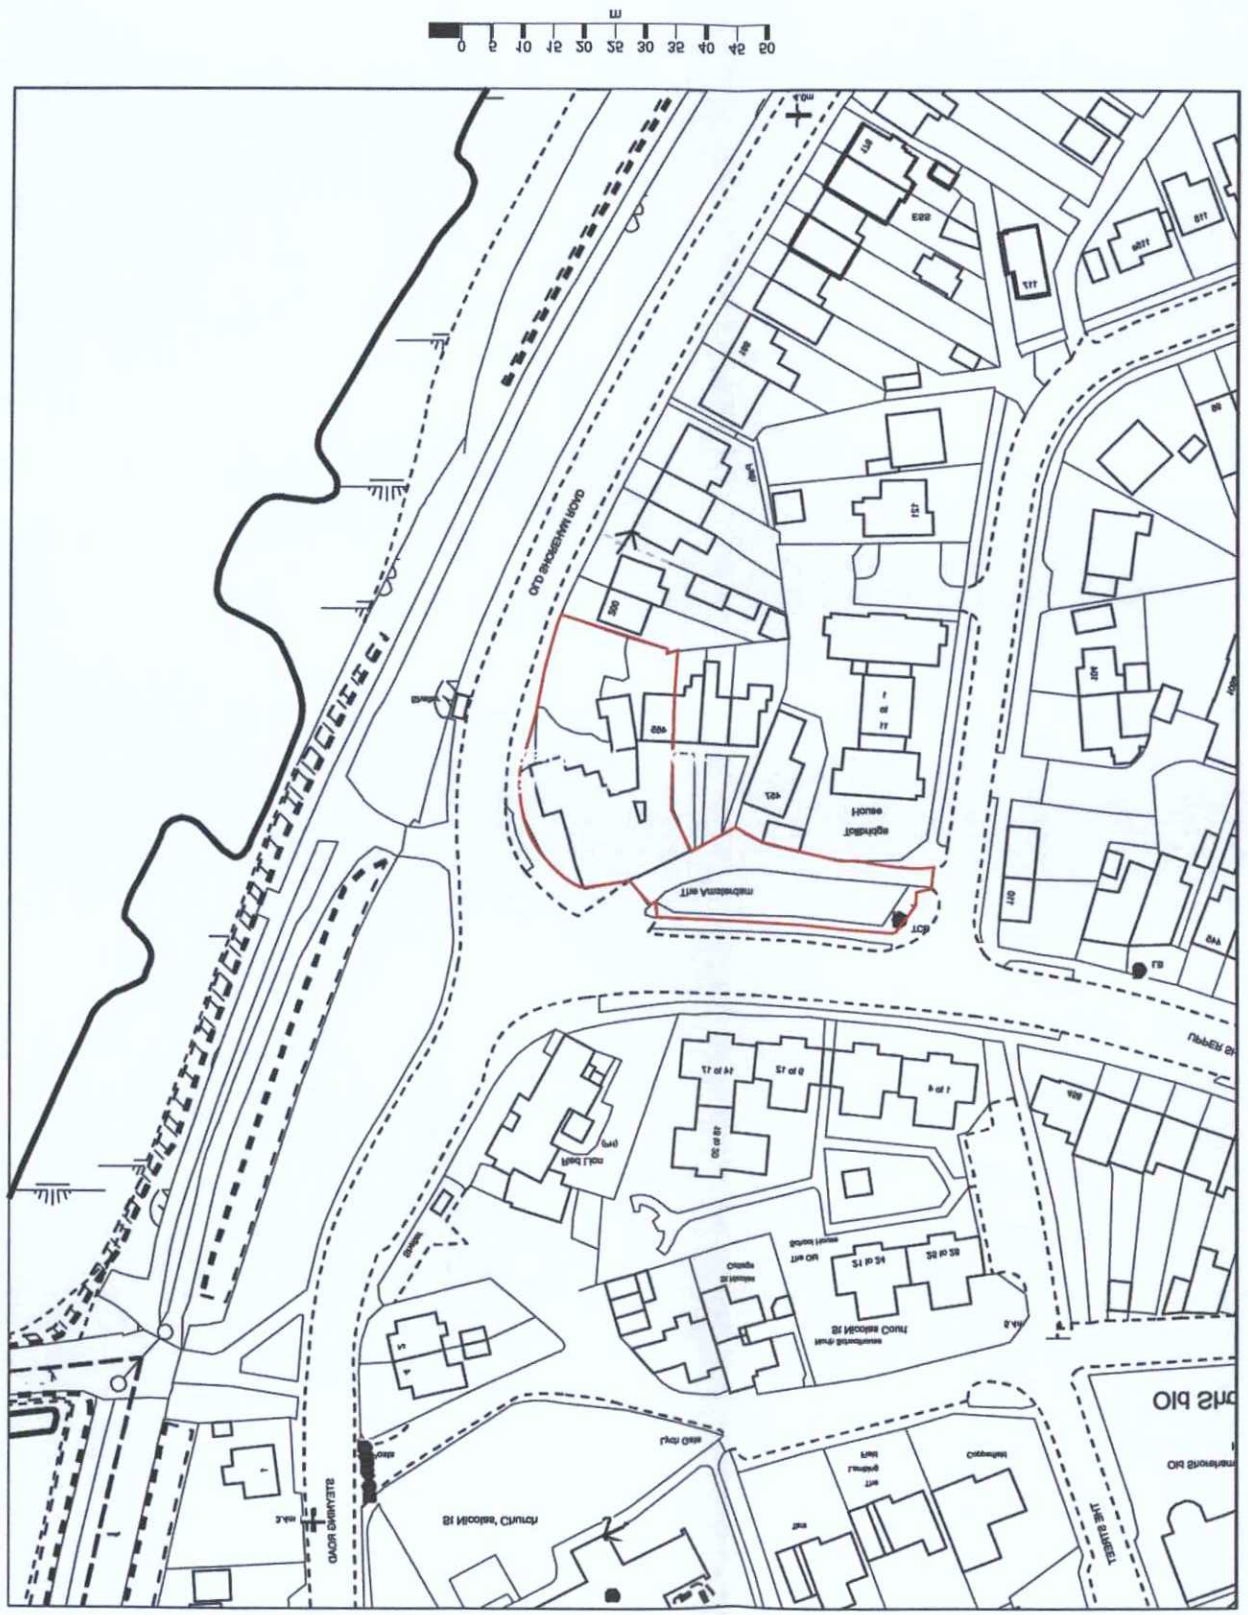
0 5 10 15 20 25 30 35 40 45 50
m
Old Shoreham Road
Old Shoreham Road
Old Shoreham Road